


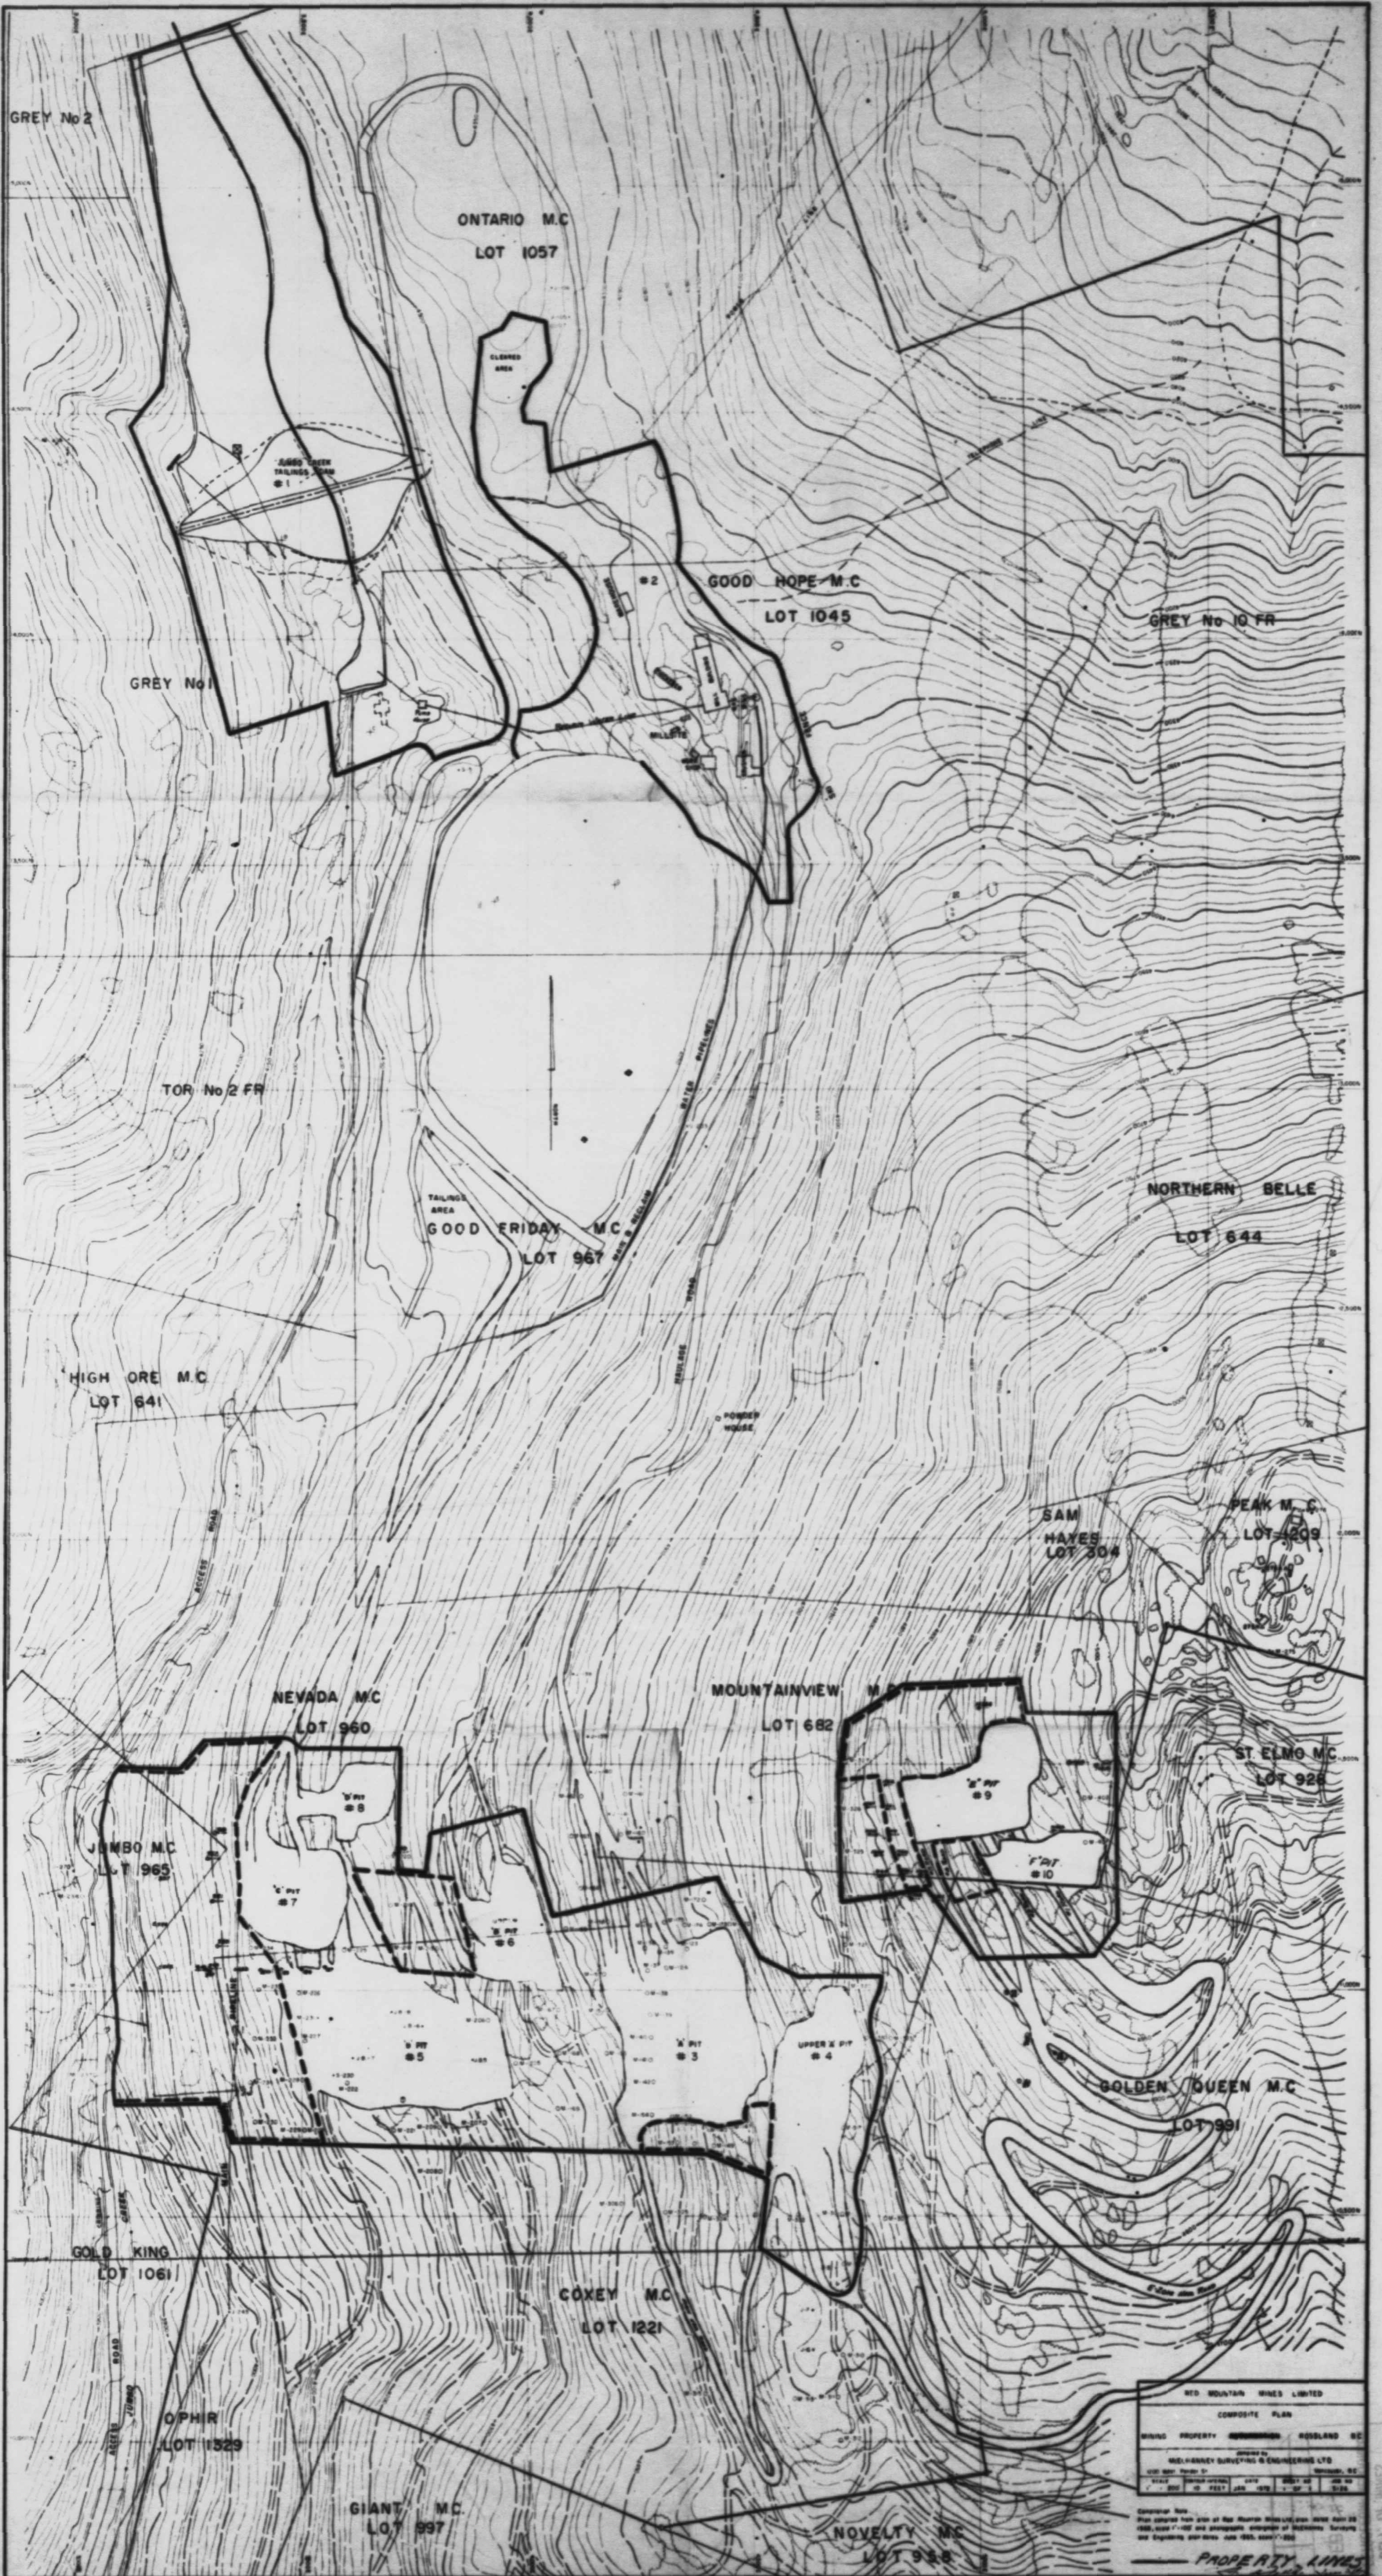

RED MOUNTAIN MINES LIMITED			
COMPOSITE PLAN			
Mining Property	Reclamation	Access Road	Water
DRAWN BY: MEL-HARVEY SURVEYING & ENGINEERING LTD.			
DATE: 1985			
SCALE: 1" = 100'			
Copyright: 1985			
Plan compiled from data of Red Mountain Mines Ltd. and other sources.			
1985, 1986, 1987 and subsequent copyright of Mel-Harvey Surveying & Engineering Ltd. 1985, 1986, 1987, 2025.			
PROPERTY LINES			