
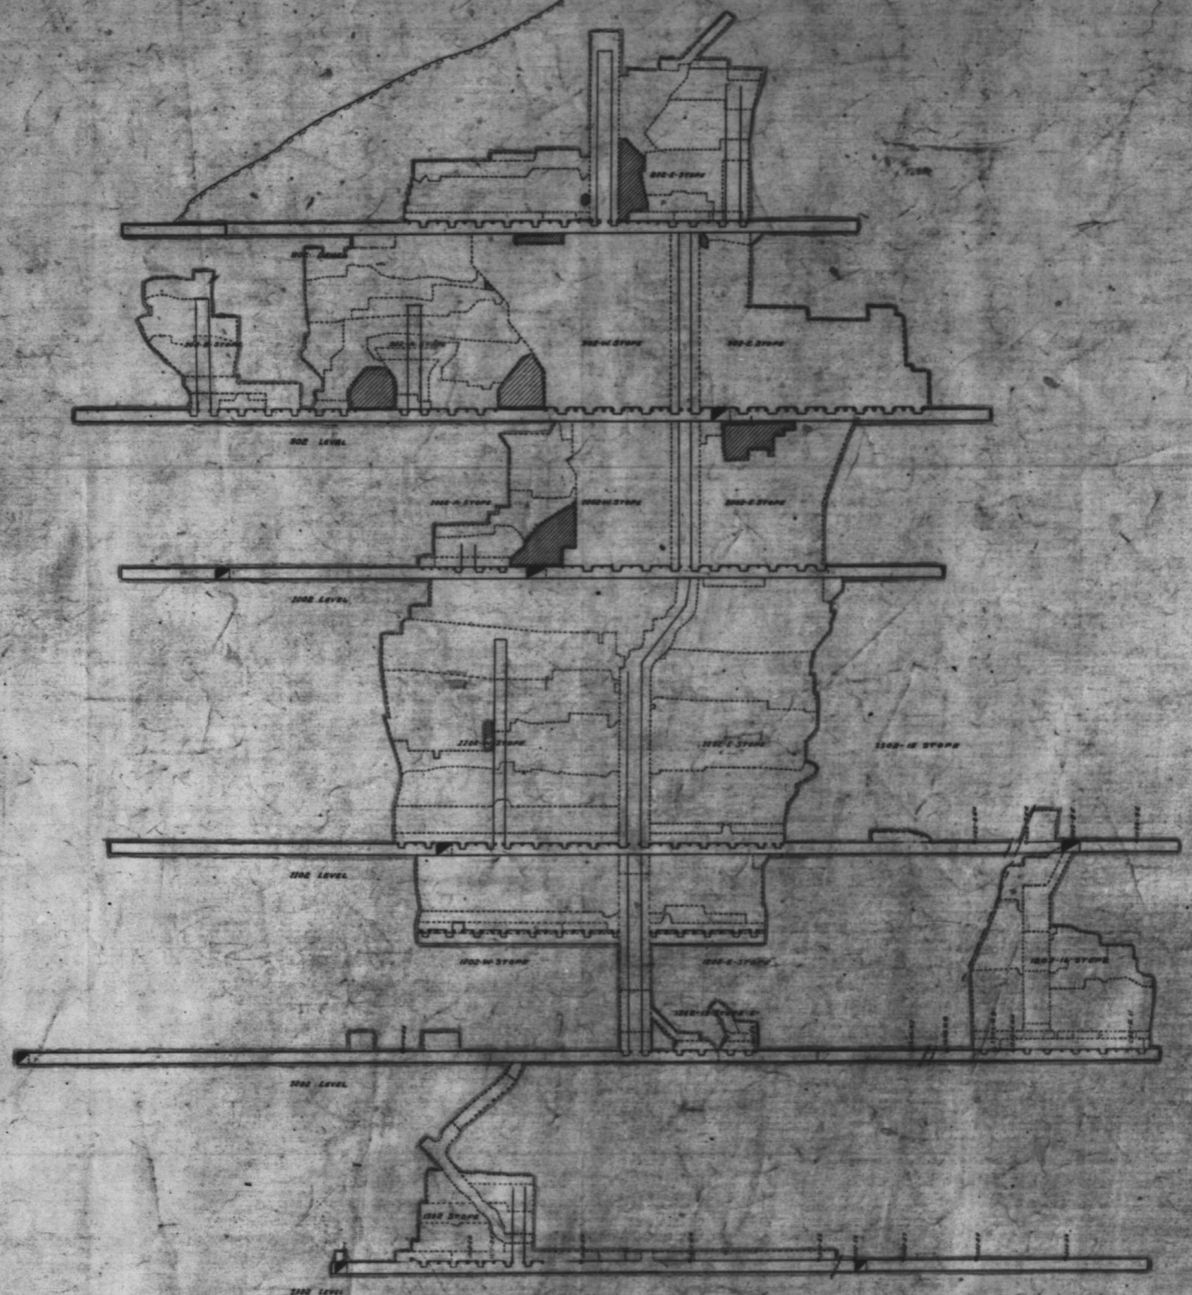


DATUM LINE EL. 200'

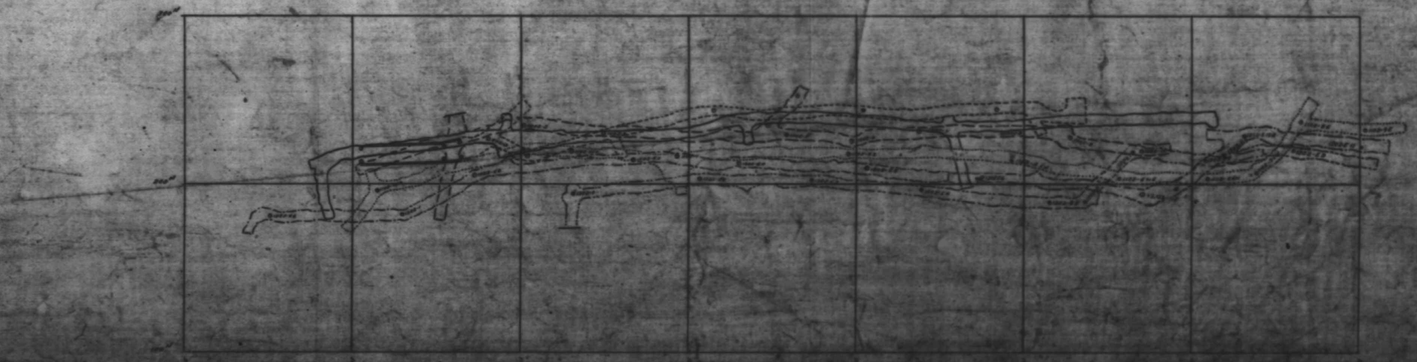

Chief Inspector of Mines
OCT 23 1948
Referred to
Reply

PRIVATEER MINE LTD.

NO-2-VEIN

PLAN AND PROFILE

Scale 1"=40'

LEGEND

61335

61335