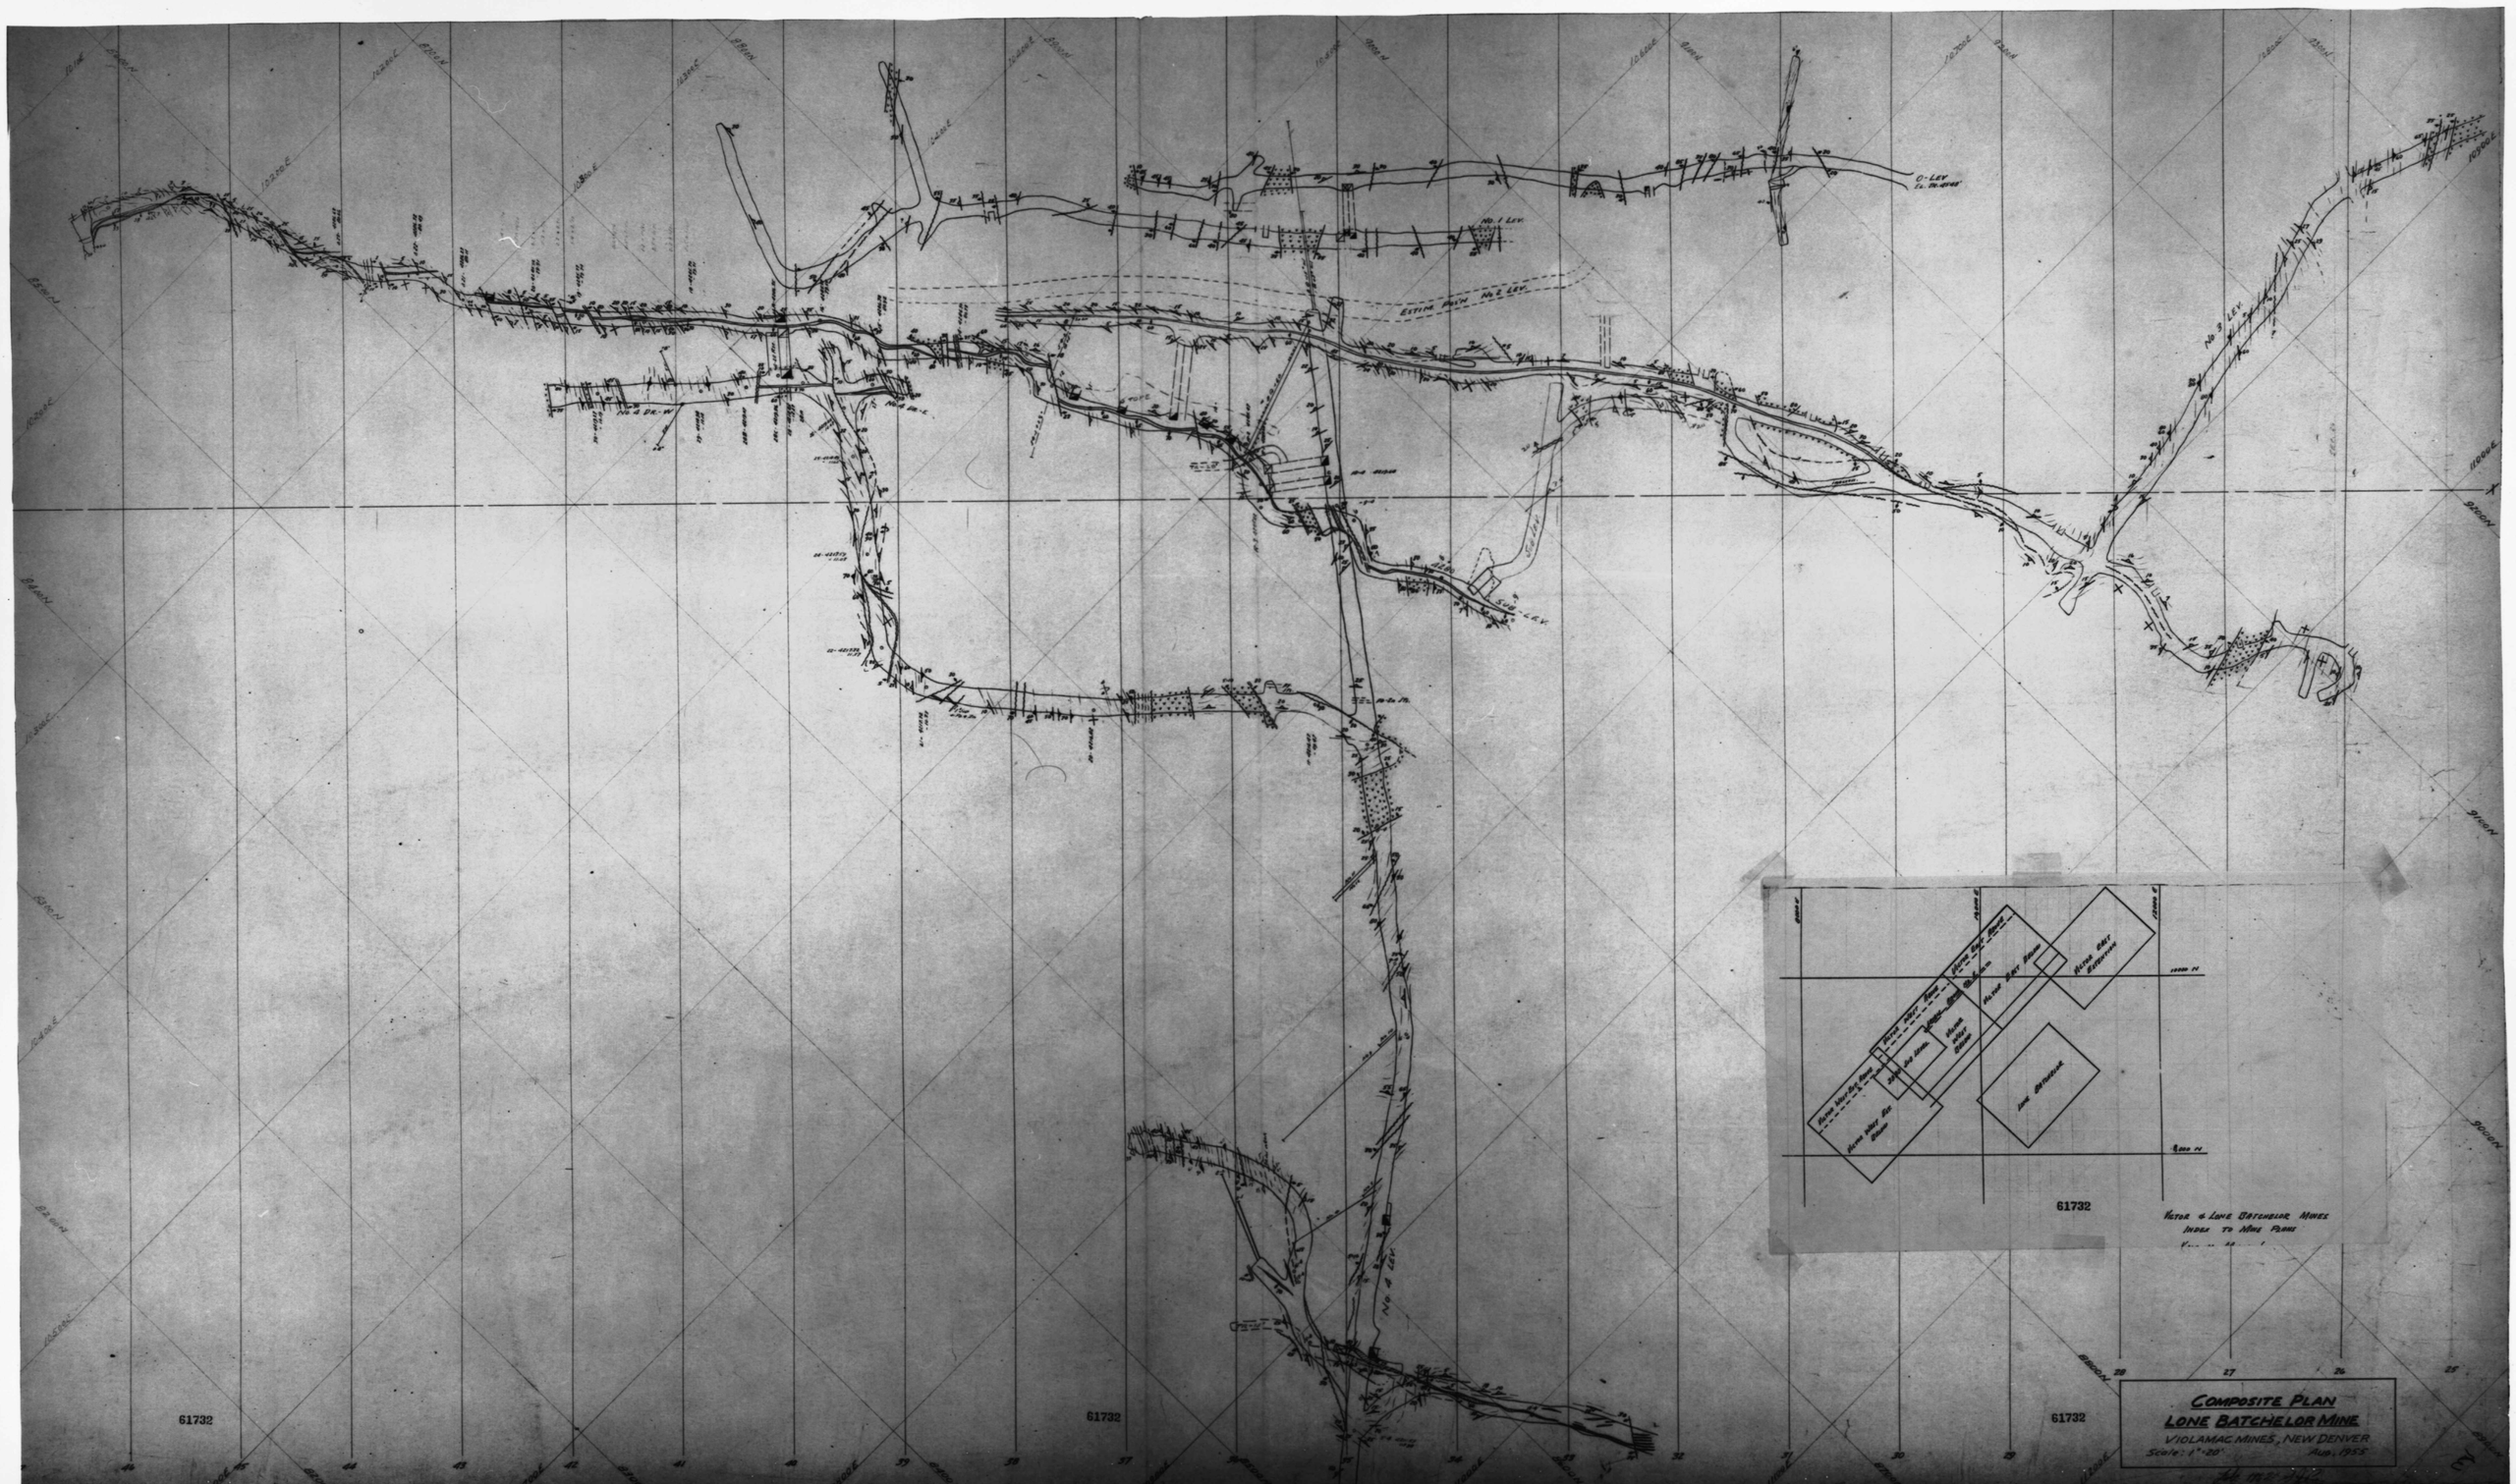


Viola & Lone Batchelor Mines
Index to Mine Plans

Composite Plan
Lone Batchelor Mine

Violamac Mines, New Denver
Scale: 1" = 20'
Aug. 1955