

60315

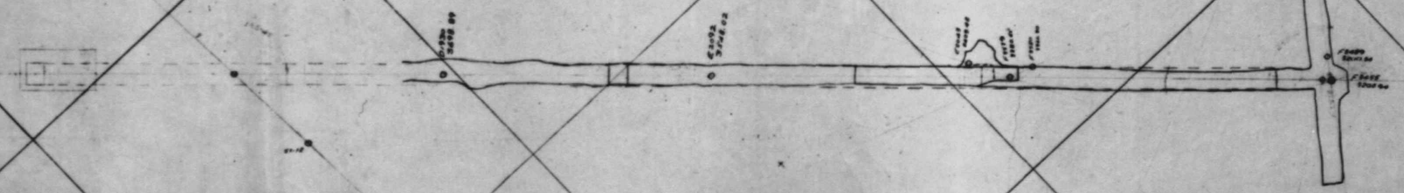

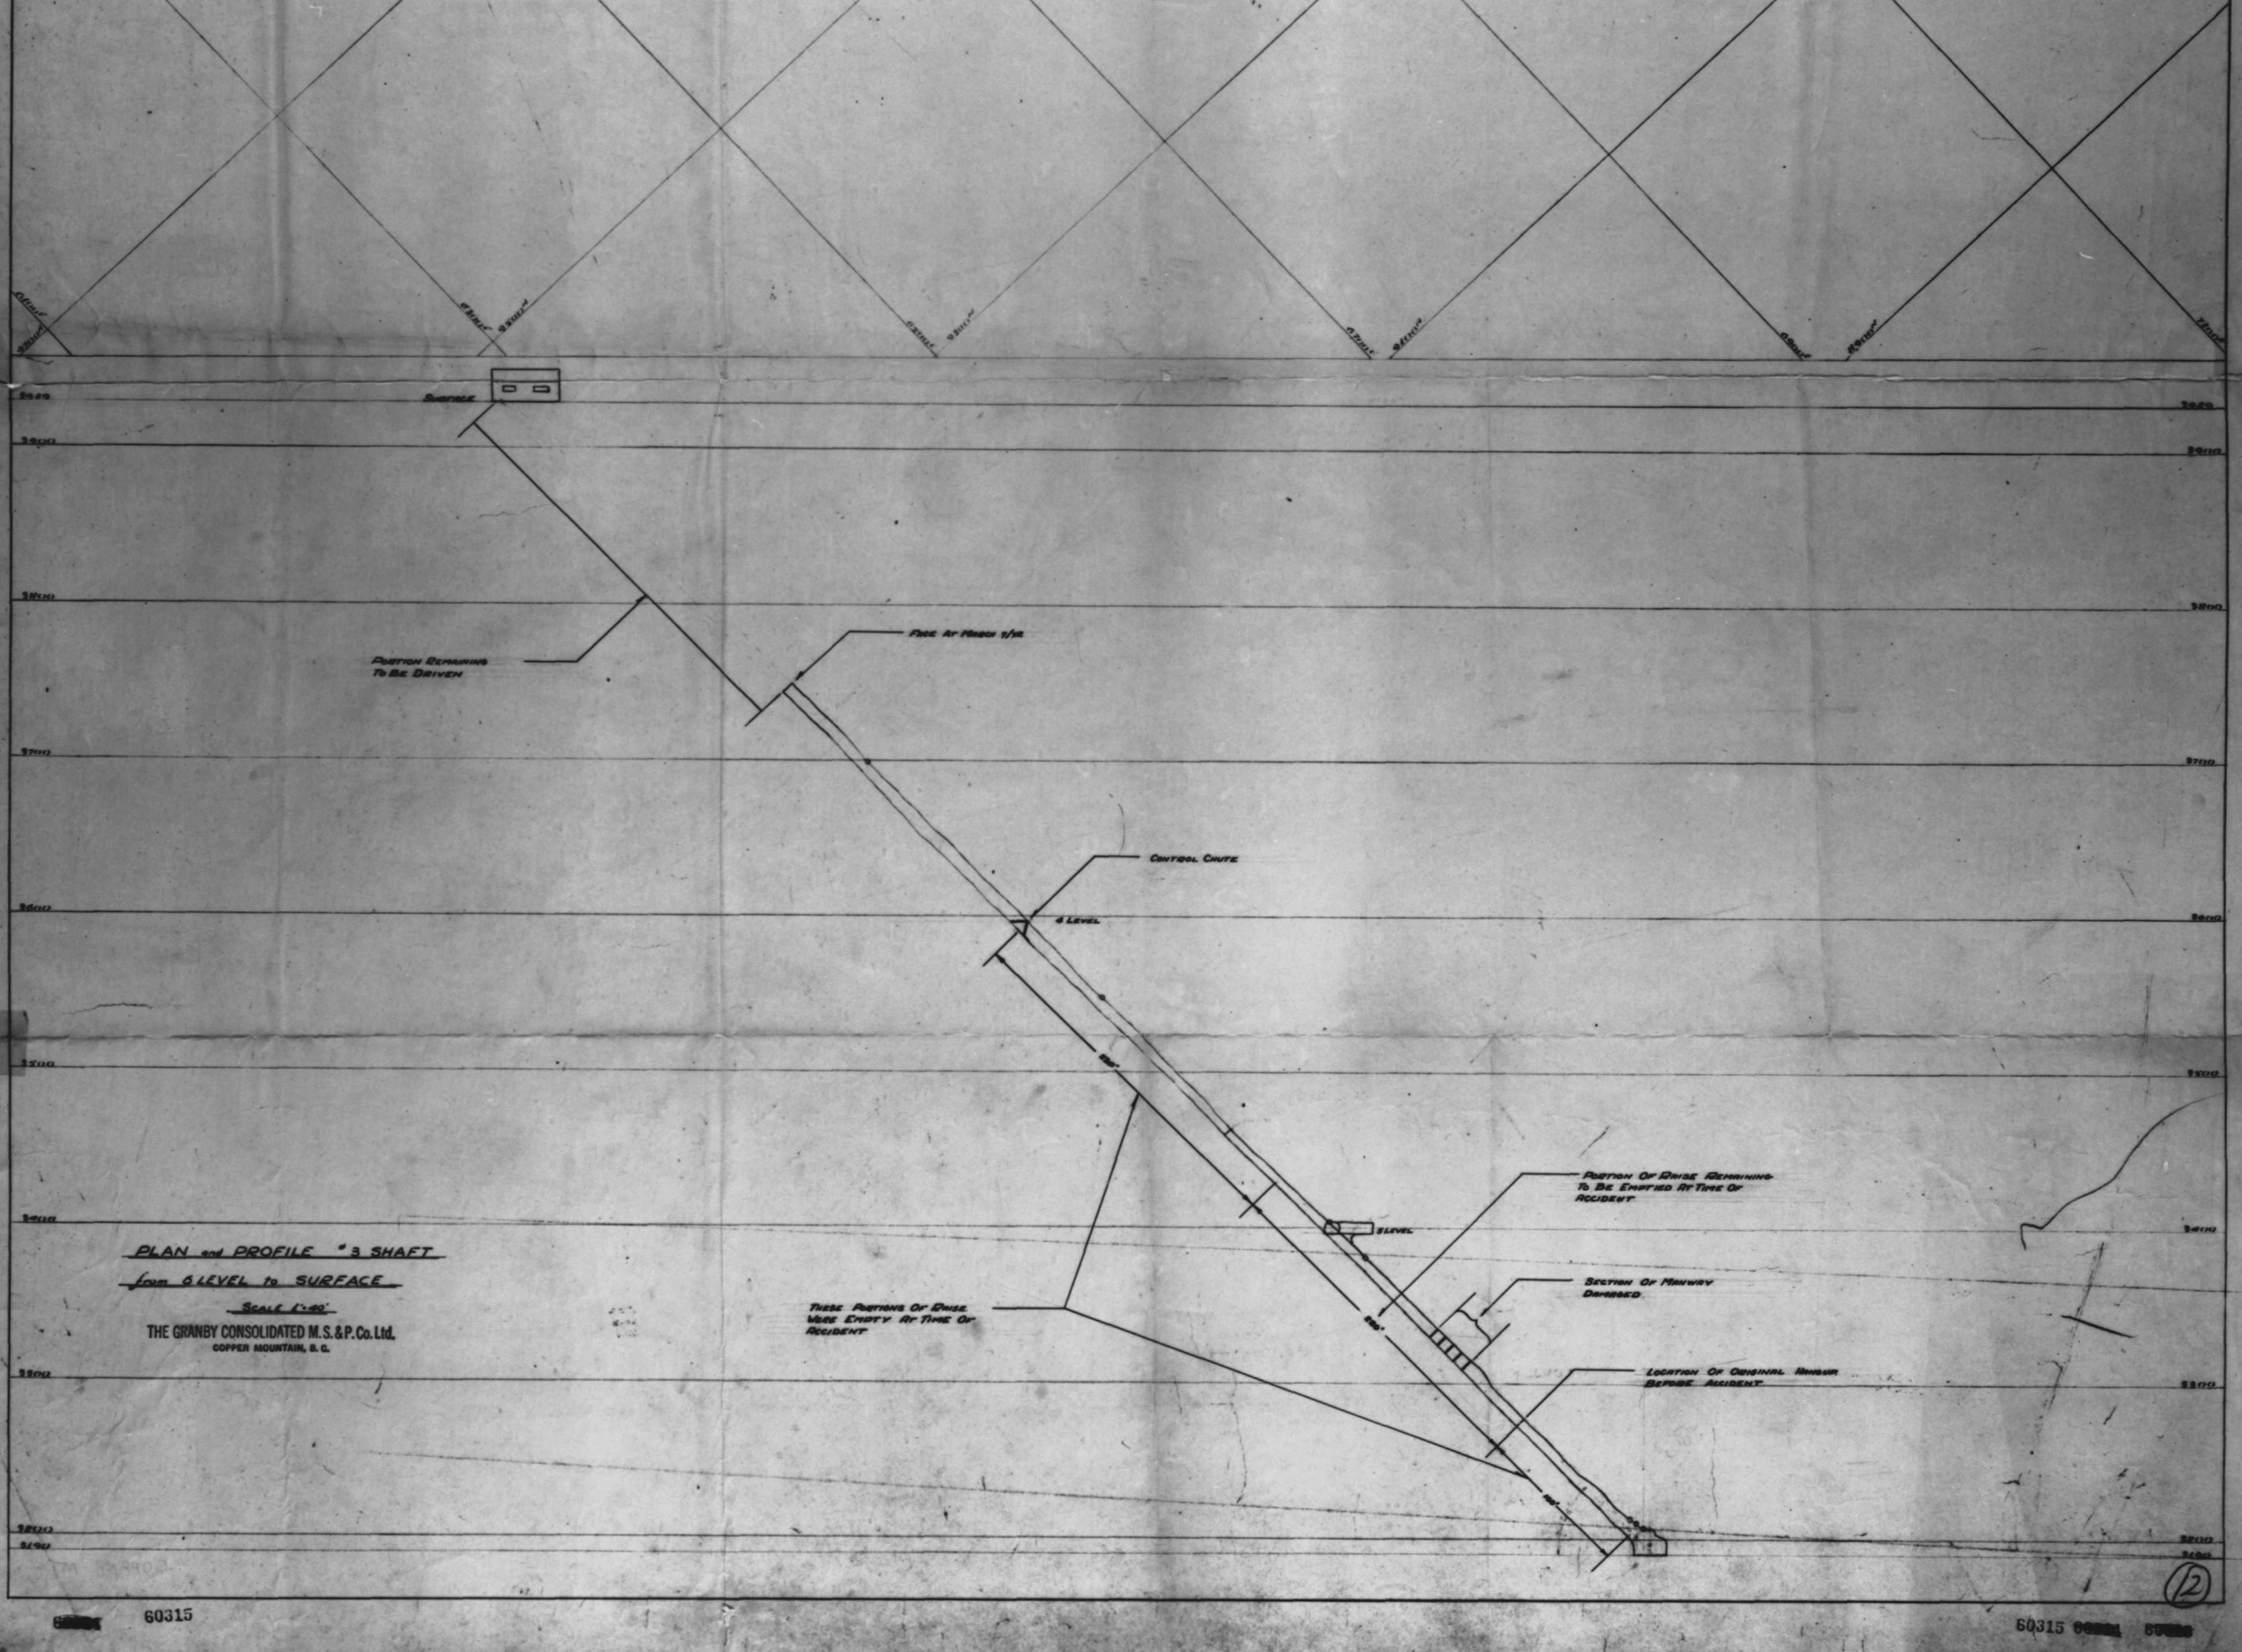

PLAN and PROFILE "3 SHAFT
from 6 LEVEL to SURFACE
SCALE 1"=40'

THE GRANBY CONSOLIDATED M.S.&P.Co.Ltd.
COPPER MOUNTAIN, B.C.

(2)

60315

60315