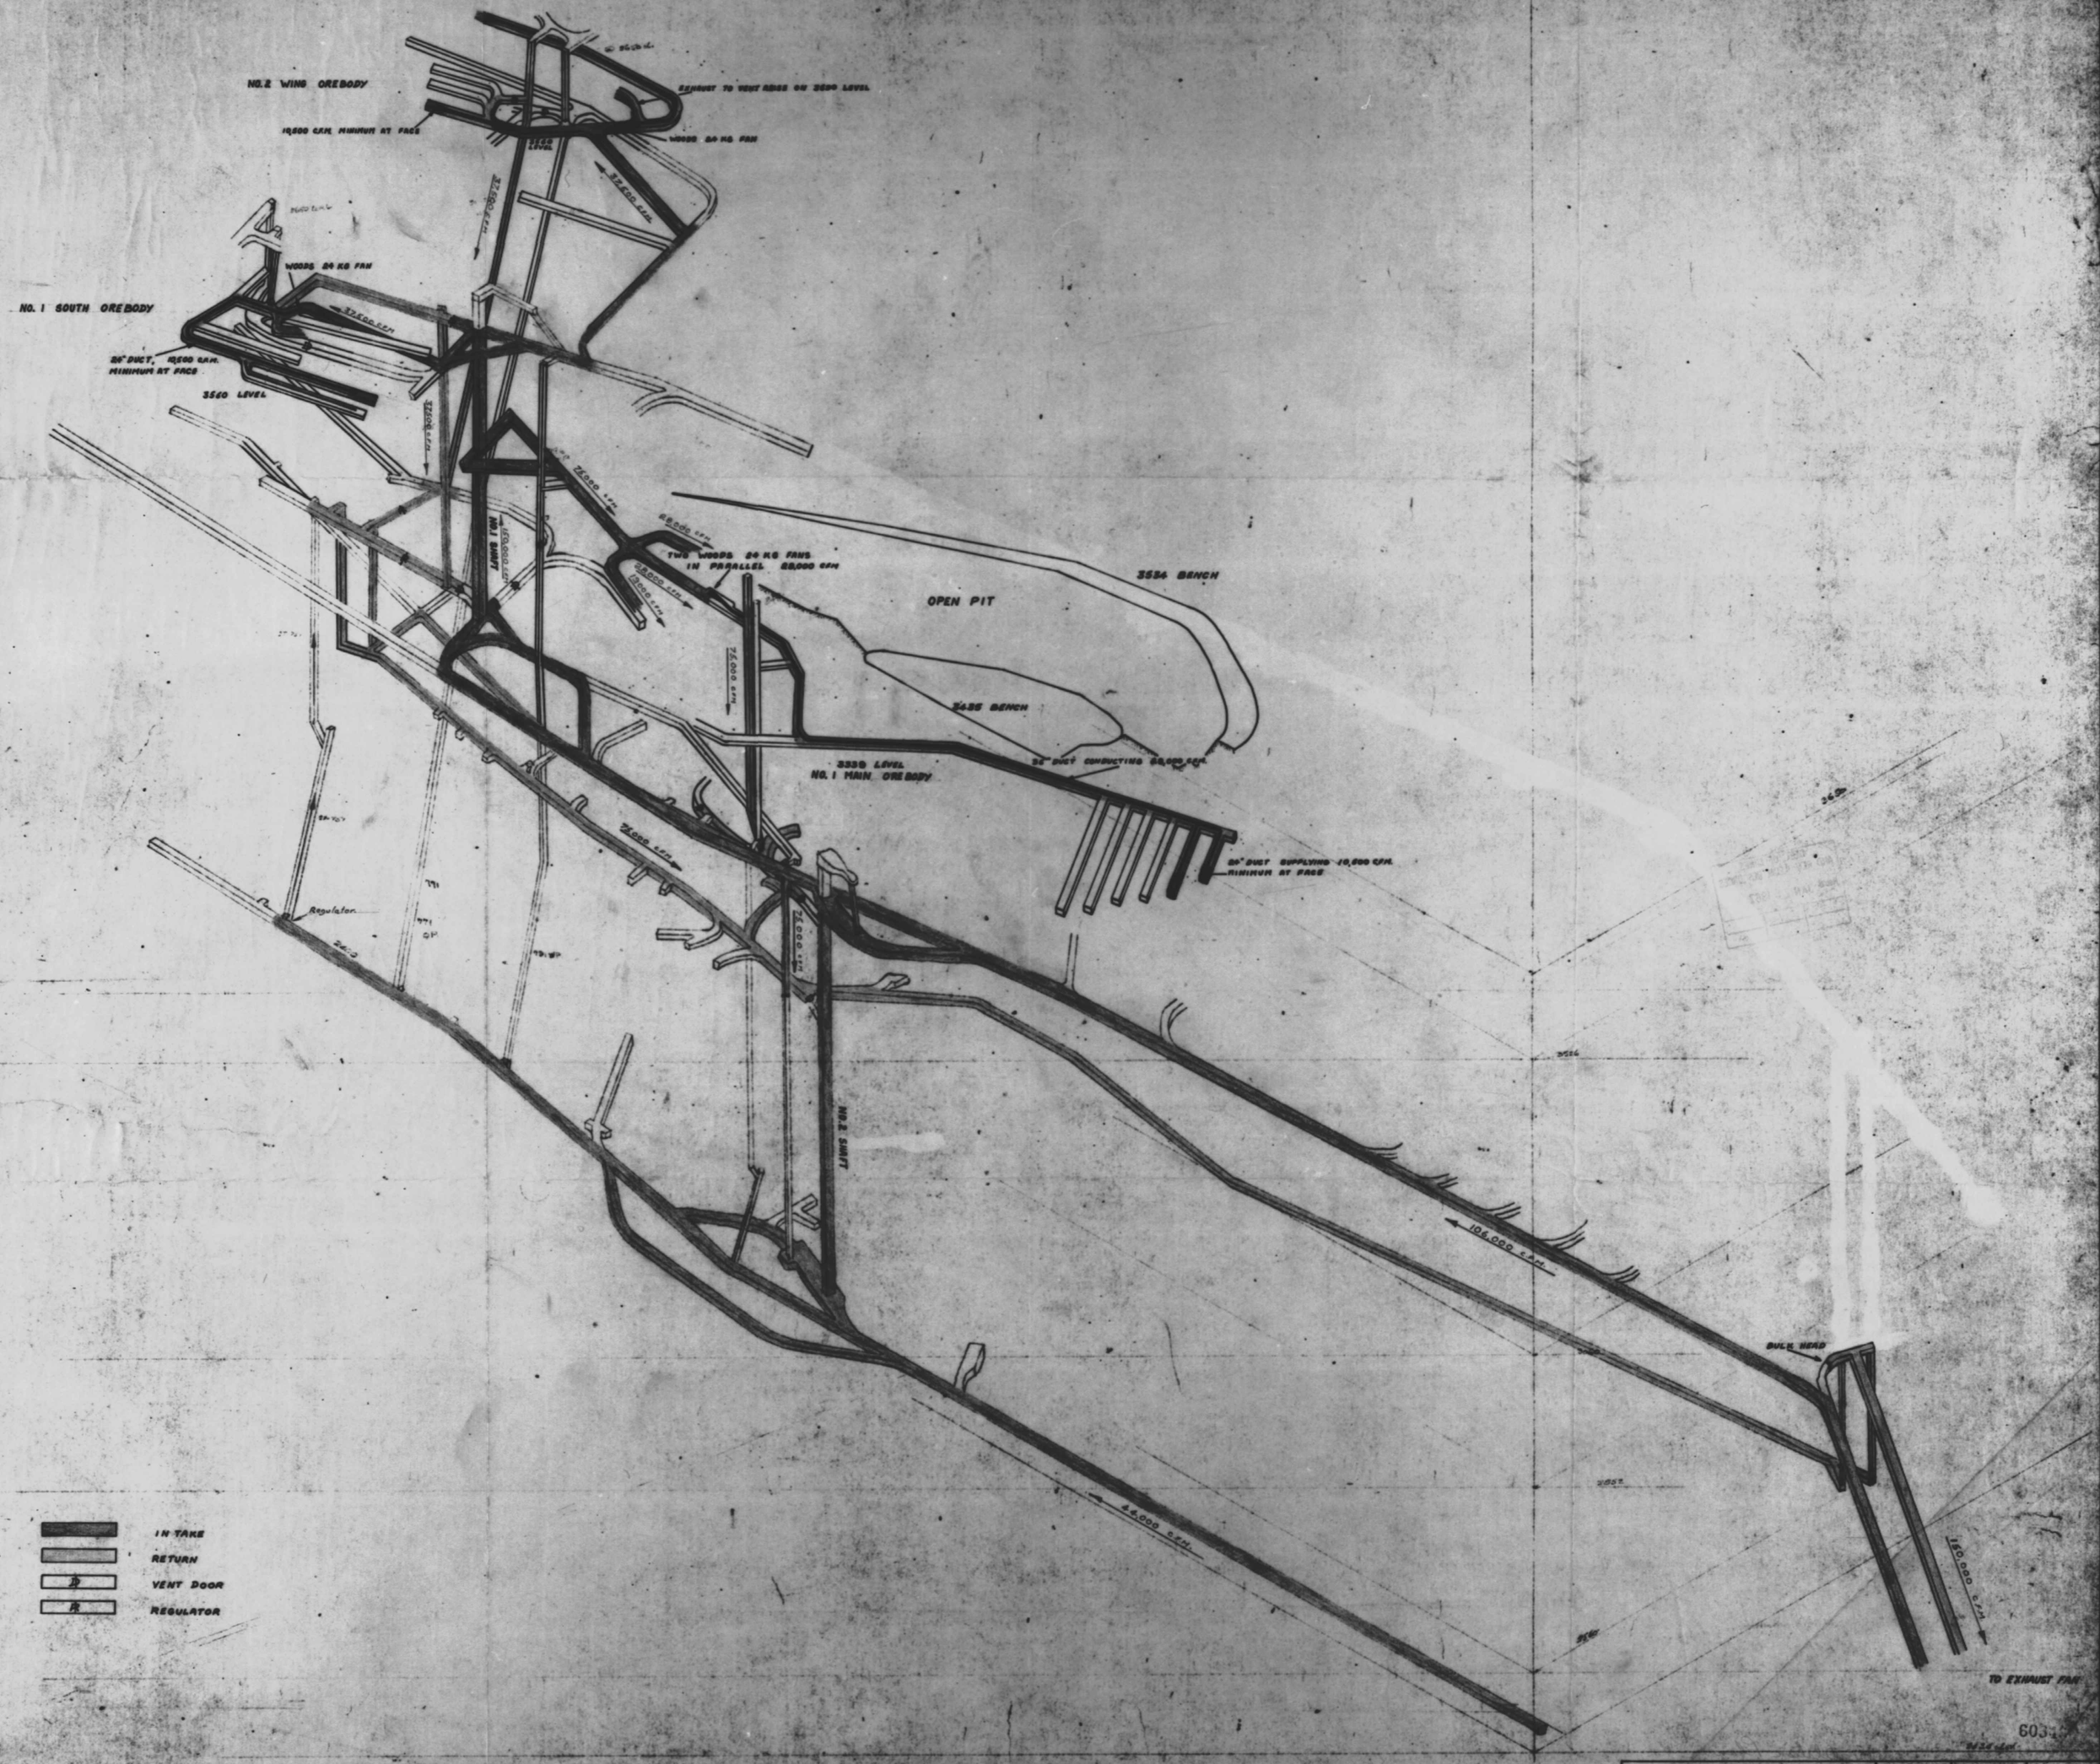


60346

60346

CRAIGMONT MINES LIMITED				
MINE VENTILATION LAYOUT FOR SUB-LEVEL CAVING	SCALE 1" = 100'		APPROVED	DATE
	DRAWN	J.R.C.		
	TRACED			
	CHECKED		FILE NUMBER	9.5