COMPOSITE PLAN

GIANT MASCOT MINE

HOPE, BRITISH COLUMBIA

SCALE - 1" = 100'

REVISED - DEC. 31, 1964

REVISED - MARCH 1, 1966 (SEE COMPOSITE PLAN & SECTION)

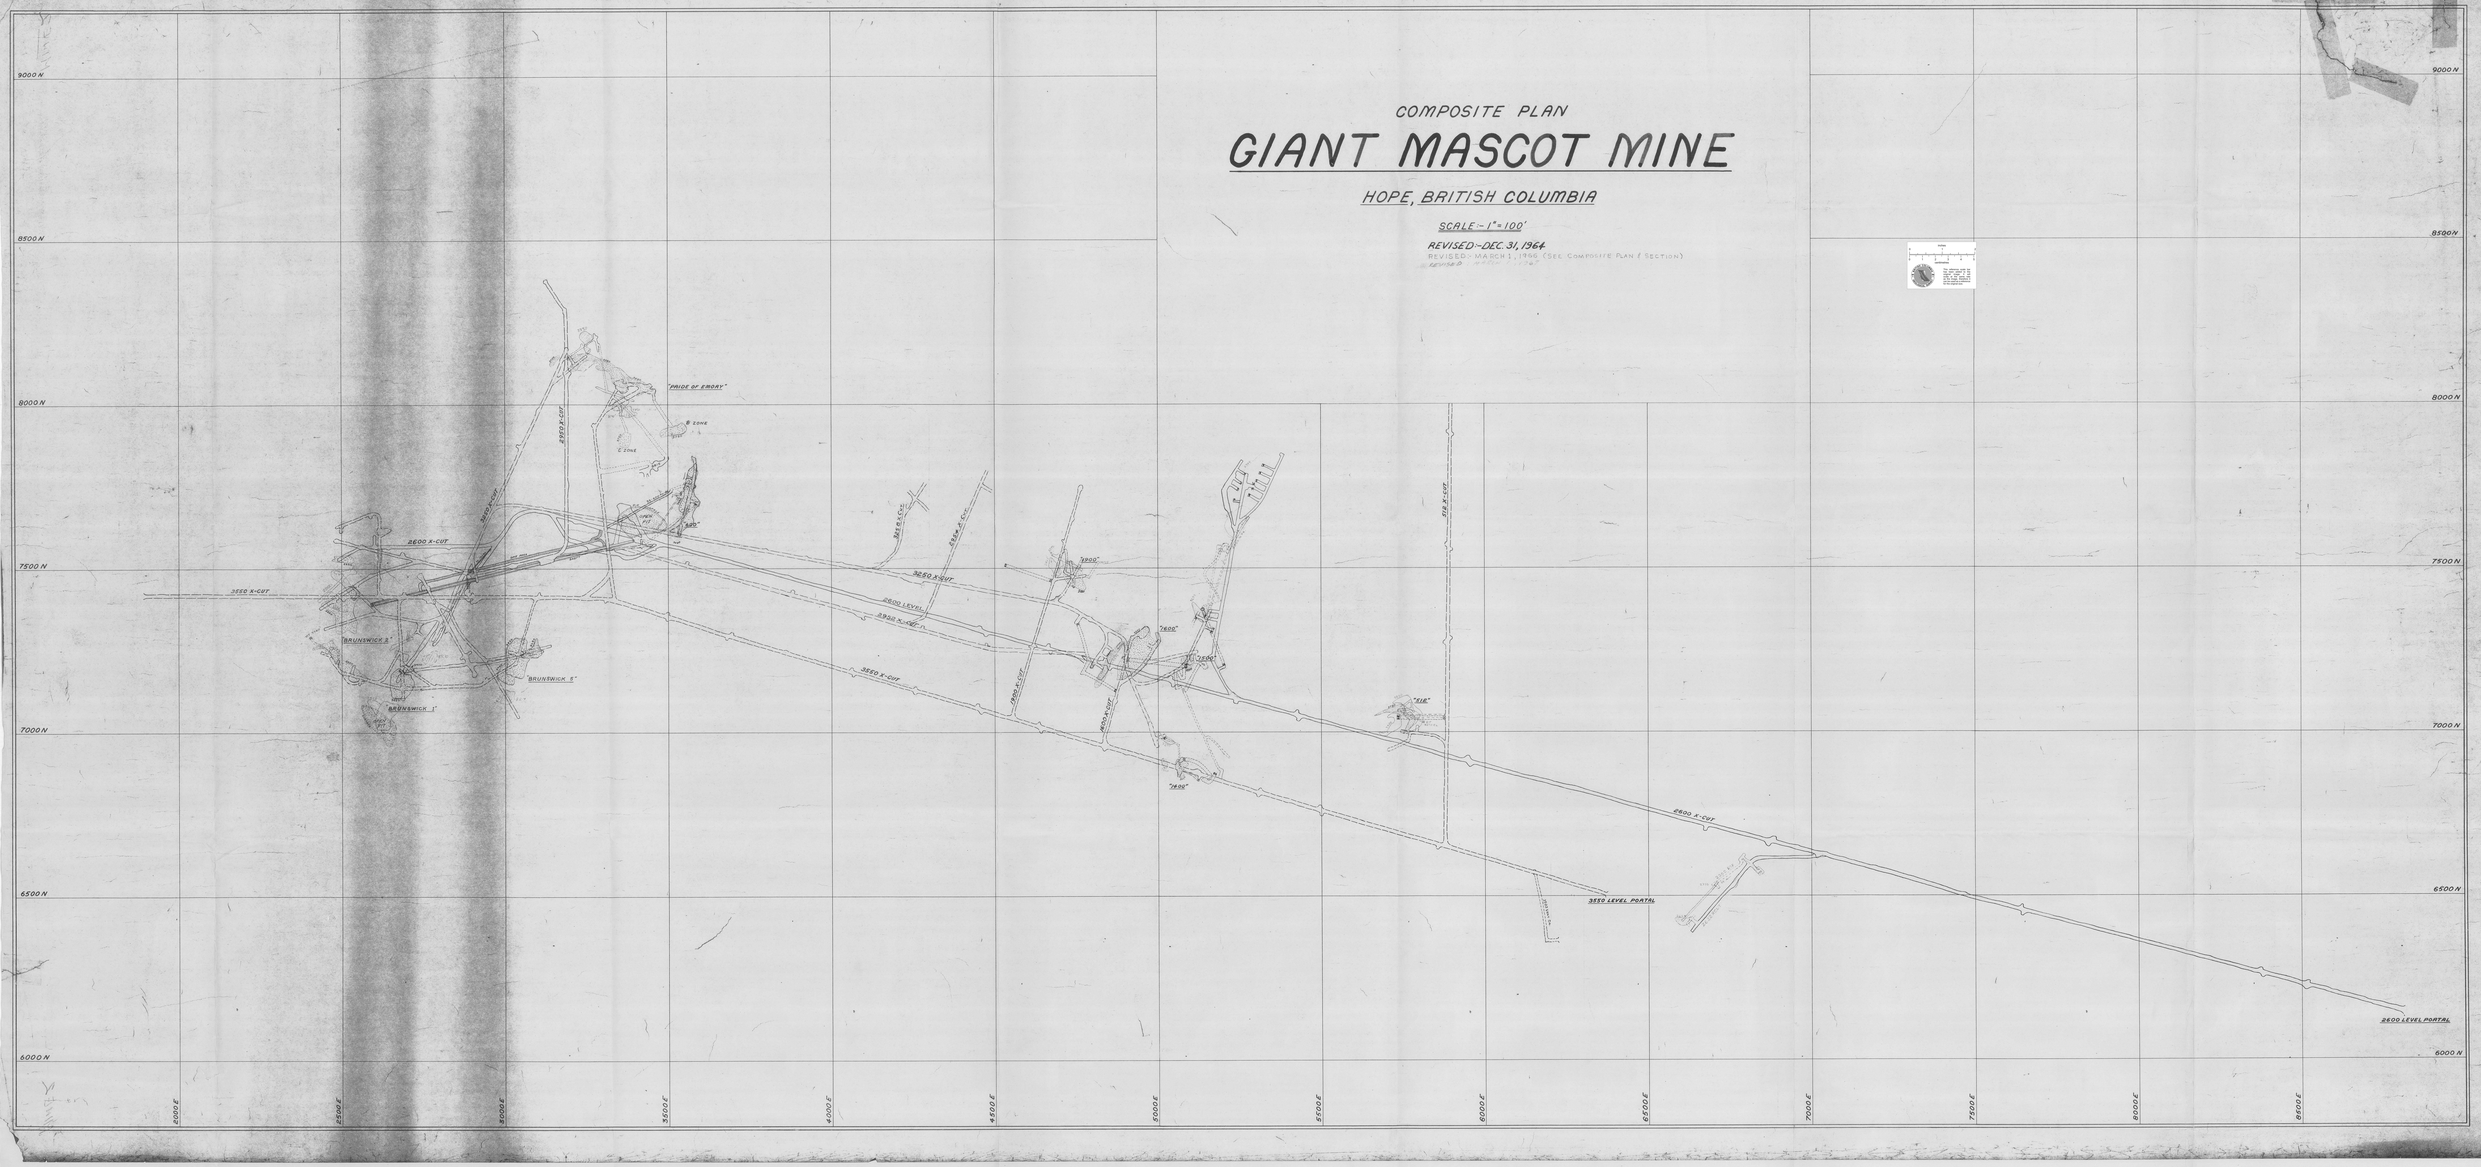

009165