DRAWING No. PR-7

NORTH

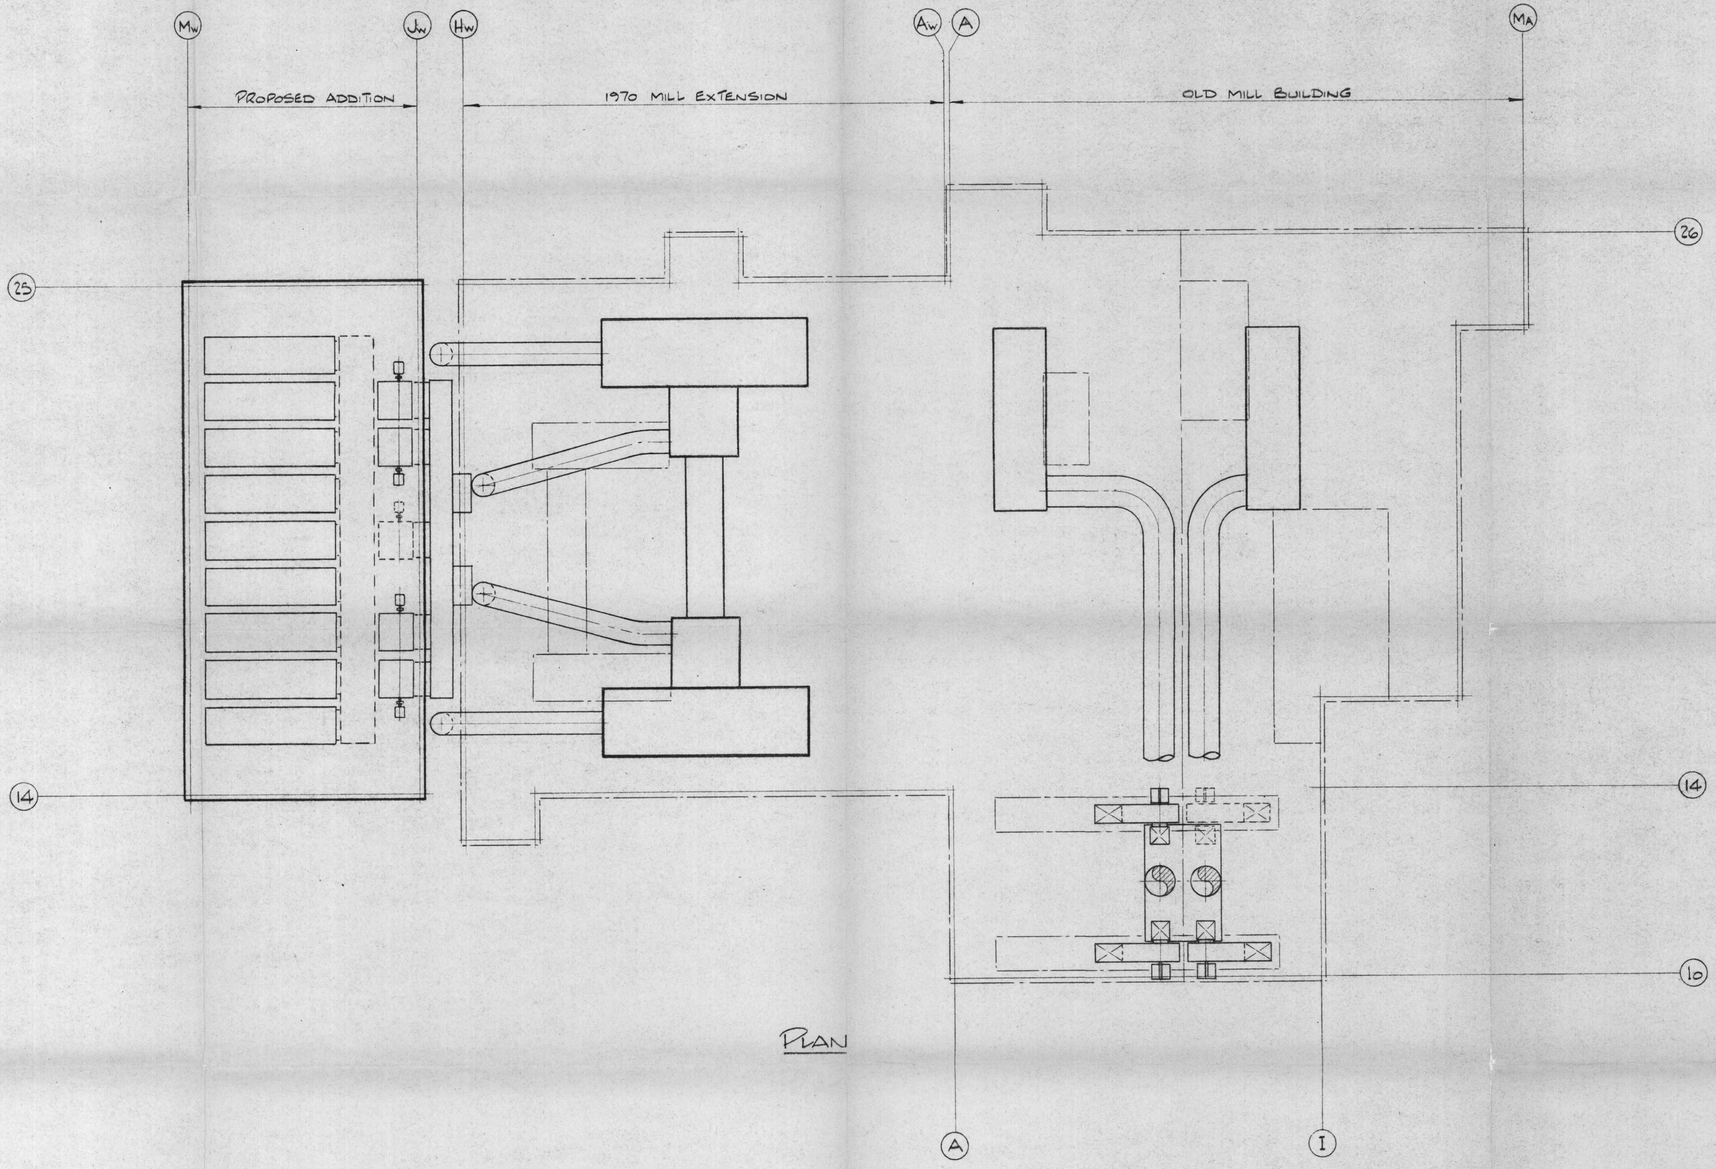

PLAN

PROPERTY FILE

DWG. No.	REFERENCE DRAWINGS

NO.	DESCRIPTION	DATE	BY
	REVISIONS		

NO.	DESCRIPTION	DATE	BY
	REVISIONS		

NO.	DESCRIPTION	DATE	BY
	REVISIONS		

SECTION: GENERAL LAYOUT
SCALE: 1/16" = 1'-0" DATE
DESIGNED BY:
DRAWN BY: R.A. MAR/75
CHECKED BY: J.J. APR/75
APPROVED BY: B.J.D.

CLIENT: CASSIAR ASBESTOS CORP L'TD
LOCATION: CASSIAR B.C.

KILBORN KILBORN ENGINEERING (B.C.) LTD. 1500 W. PENDER, VANCOUVER, B.C. TELEPHONE: AREA CODE 604, 688-4384 TELEX: 04-507278 TELEPHONE: VAN

TITLE
PROPOSED MILL AIR ADDITION
TOTAL AIR CONCEPT
PLAN

ACCT. No. 104 R005
PROJECT No. 7083
DIVISION No.
DRAWING NUMBER PR-7
REV. 0

020233