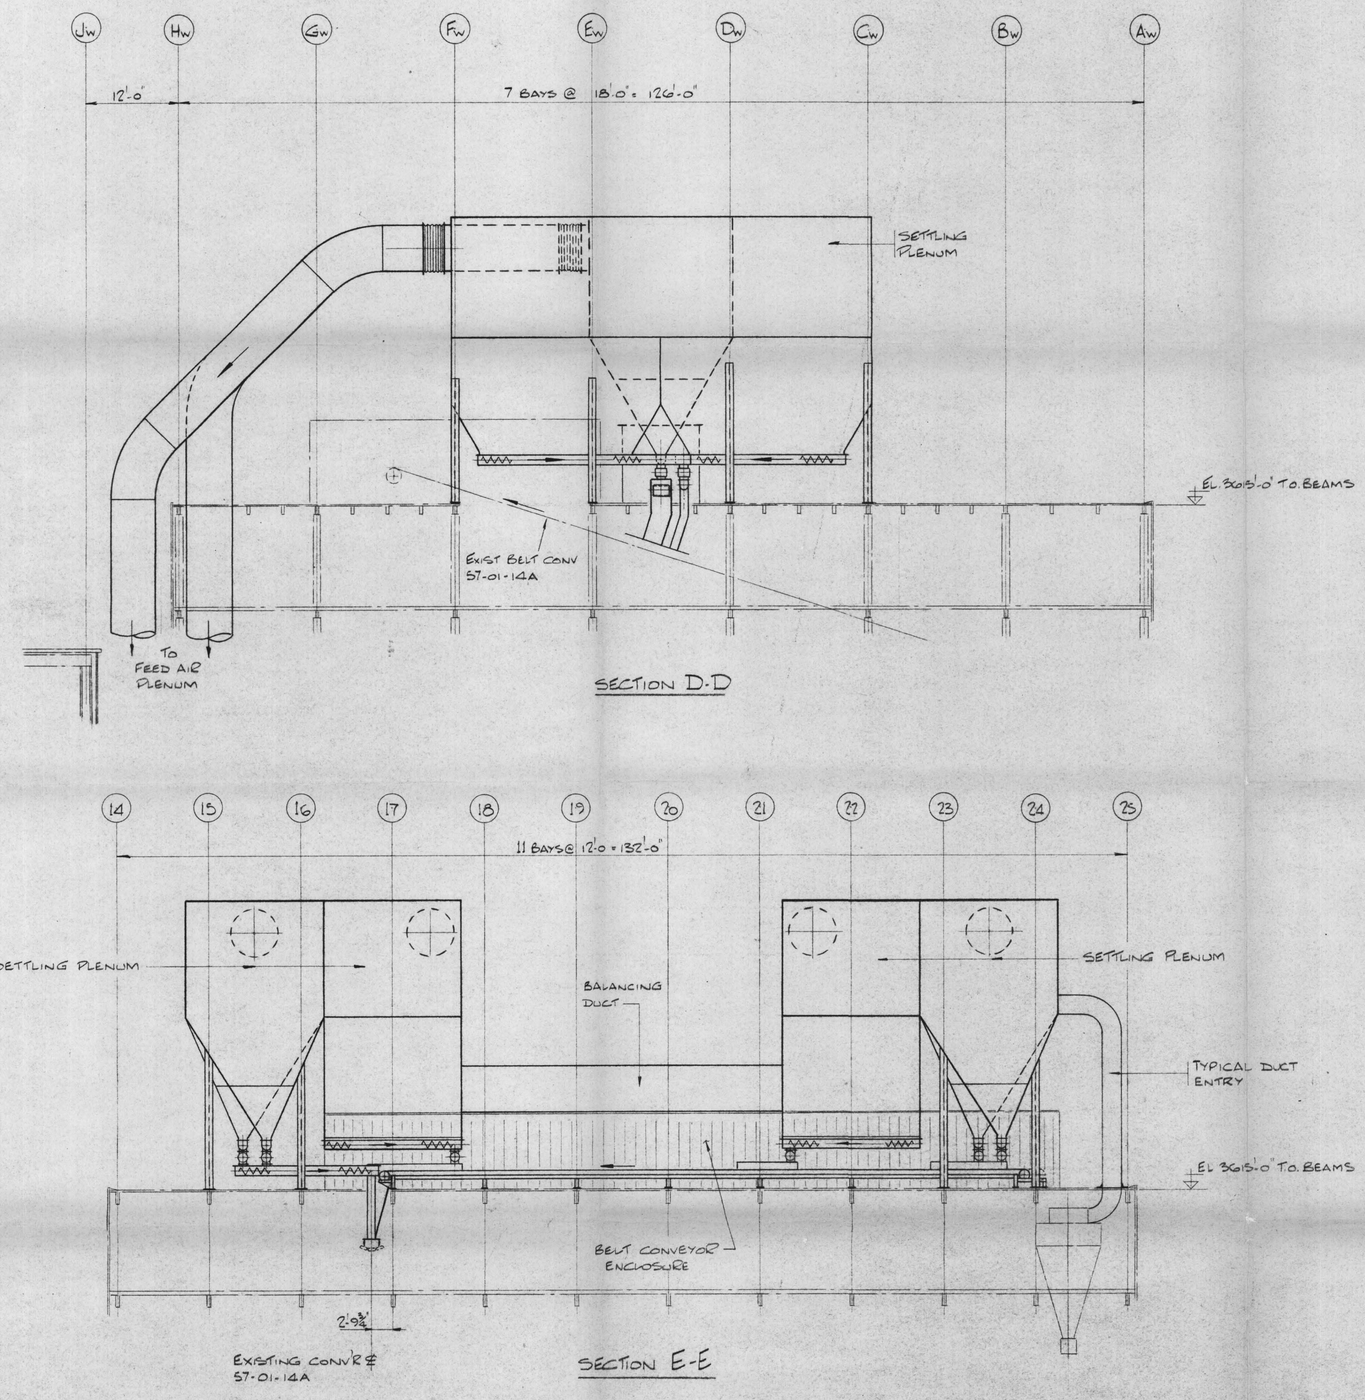

PROPERTY FILE

SECTION: GENERAL LAYOUT	CLIENT: CASSIAR ASBESTOS CORP LTD	TITLE	ACCT. No. 104P005		
SCALE: 1/8" = 1'-0"	DATE	PROPOSED MILL AIR ADDITION	PROJECT No. 7083	DIVISION No.	
DESIGNED BY:		LOCATION: CASSIAR B.C.			
DRAWN BY: R.A. FEB/75		KILBORN	DRAWING NUMBER		
CHECKED BY: J.J. APRIL/75			PR. 12.	REV. 0	
APPROVED BY: R.J.D. APR/75					

DWG. No.	REFERENCE DRAWINGS	CLIENT	PROJ. ENG.	CO-CHECK	CHECK	ELECTR.	INSTR.	P.P.	MECH.	CONCR.	STEEL	SERVICES	ARCH.	GEN. LAY.	NO.	DESCRIPTION	DATE	BY

REVISIONS

020238