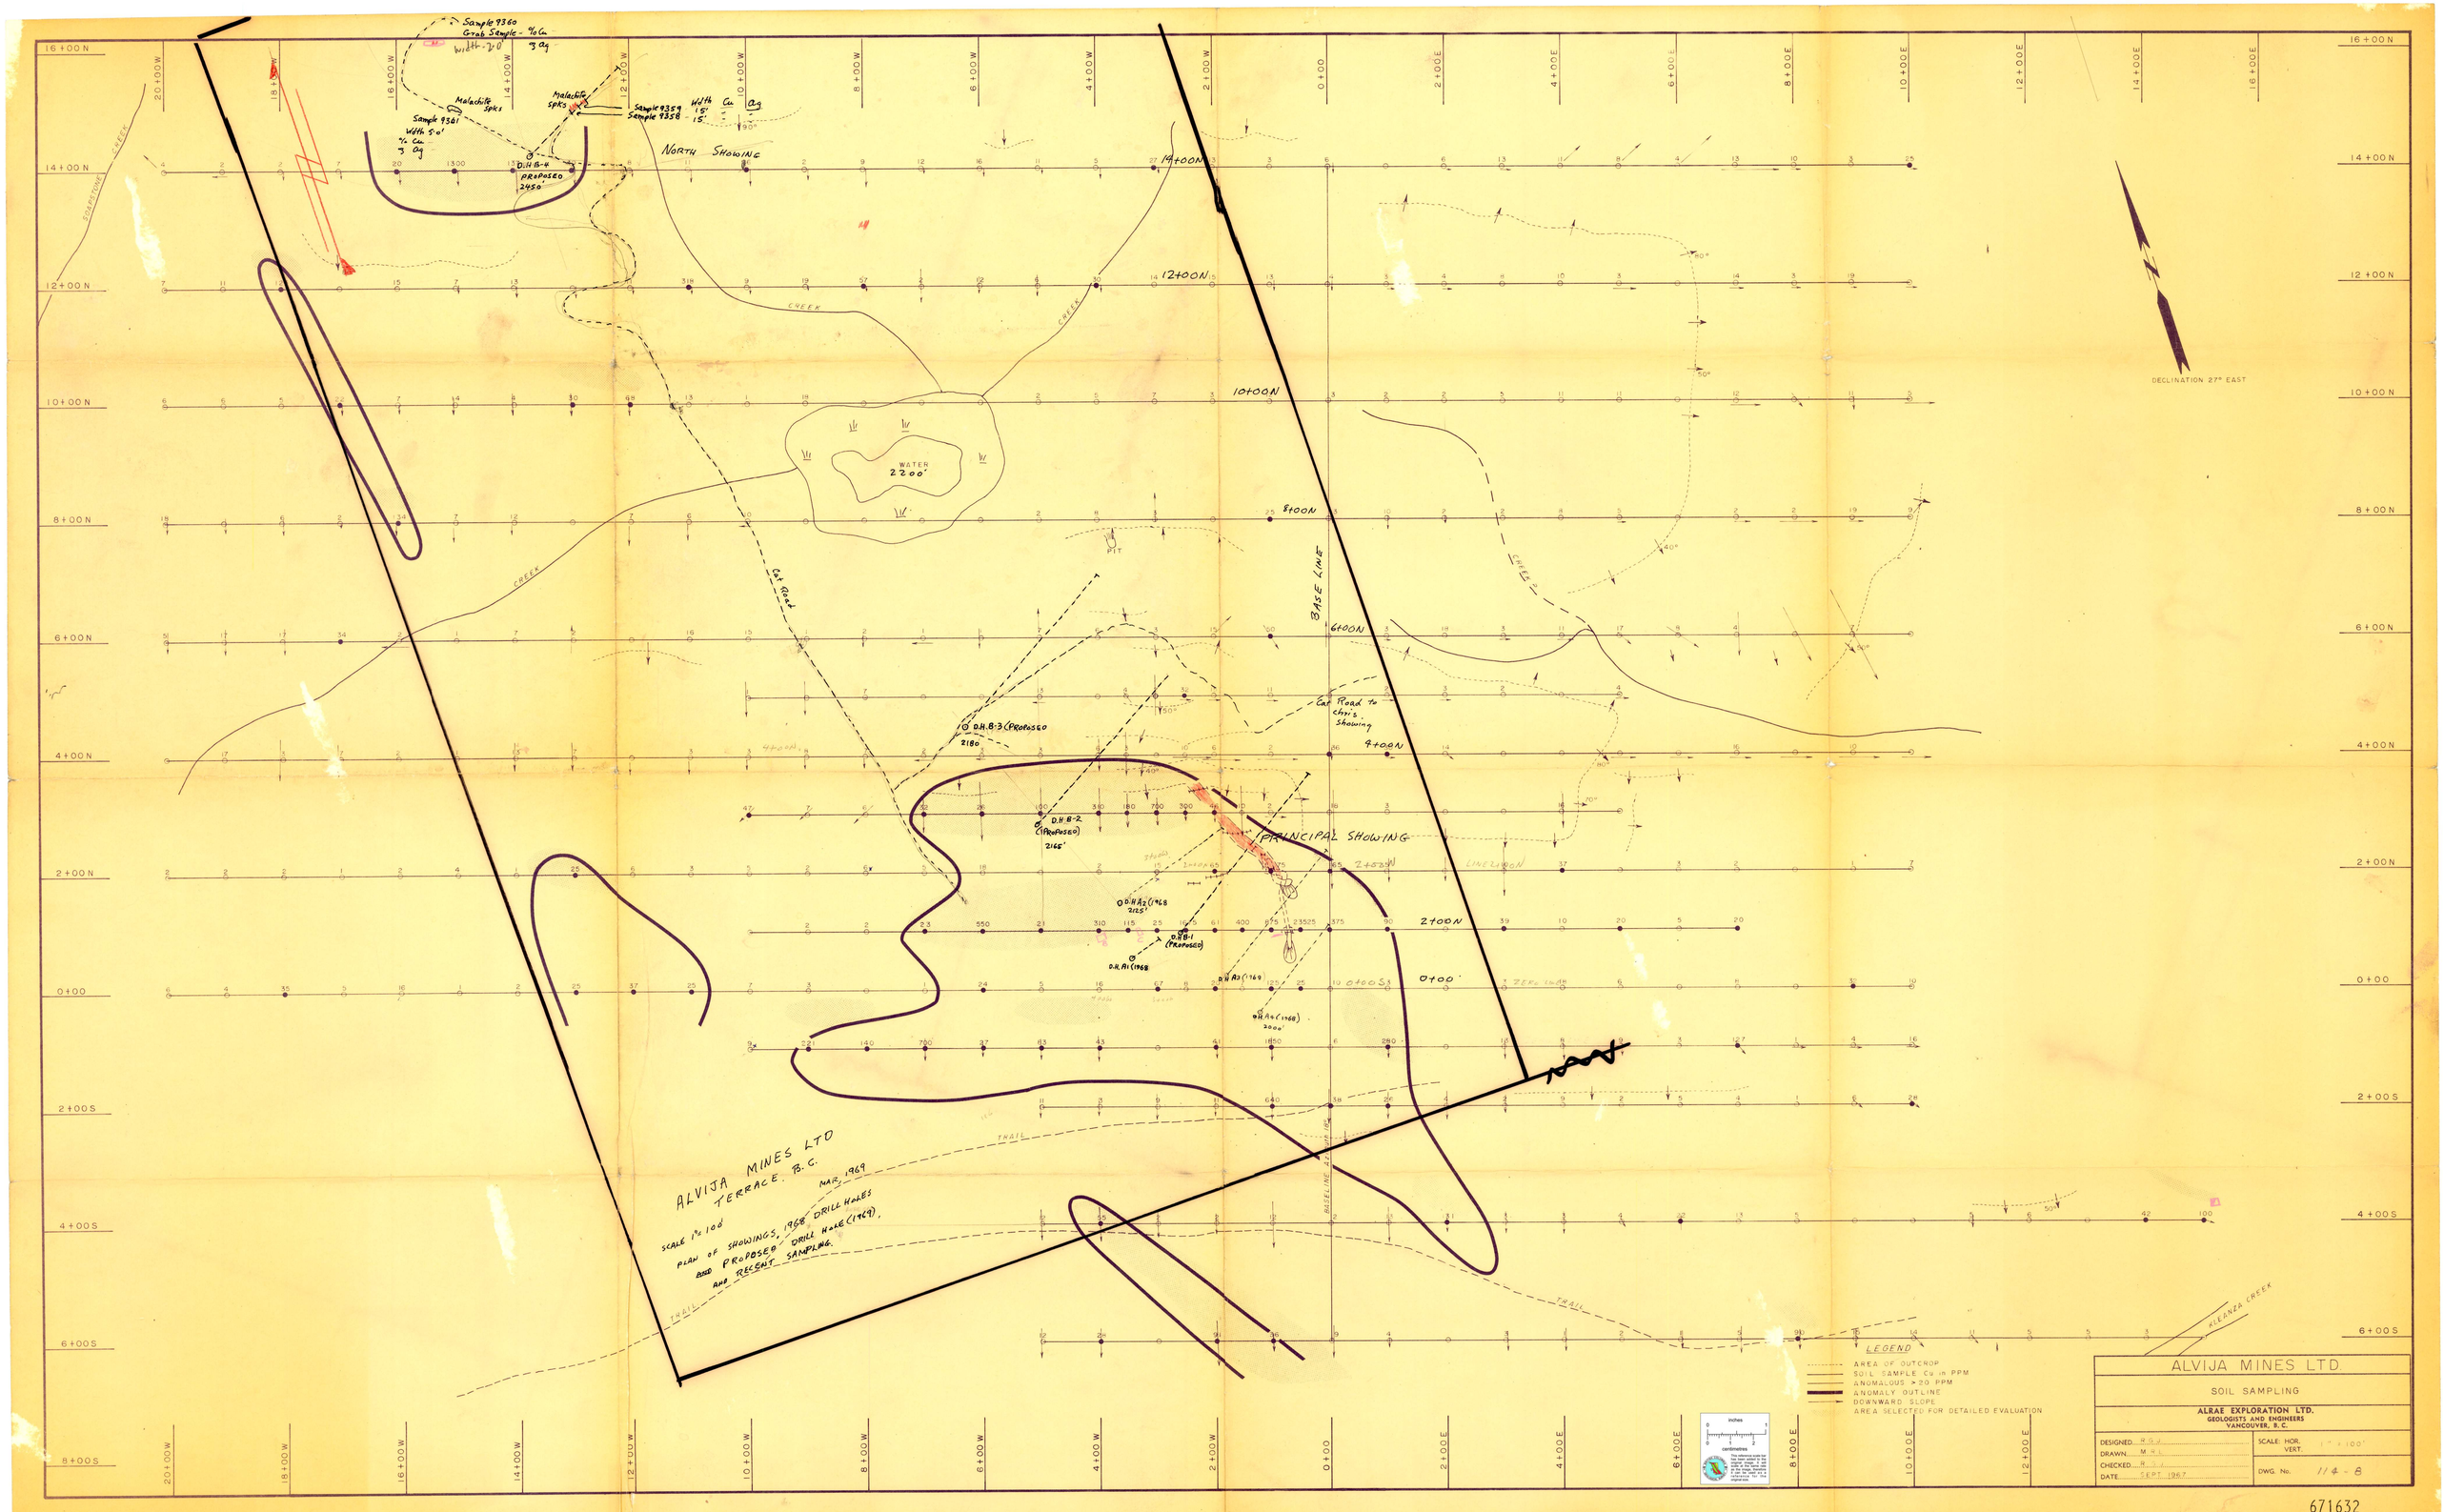
ALVIJA MINES LTD
TERRACE, B.C.
SCALE 1" = 100'
PLAN OF SHOWINGS, 1968 DRILL HOLES AND PROPOSED DRILL HOLES AND RECENT SAMPLING.
MAR. 1969
NORTH SHOWING
PRINCIPAL SHOWING
Sample 9360 Grab Sample - % Cu 3 Ag
Width - 2'0"
Malachite spks
Sample 9361 Width 5'0" % Cu 3 Ag
Sample 9359 Width 15' Cu Ag
Sample 9358 15'
D.H. B-4 PROPOSED 2450
D.H. B-3 (PROPOSED 2180
D.H. B-2 (PROPOSED) 2165'
D.H. A2 (1968 2125'
D.H. B-1 (PROPOSED)
D.H. A1 (1968
D.H. A3 (1969
D.H. A4 (1968) 2000'
WATER 2200'
PIT
Cat Road
Cat Road to Chris. Showing
BASE LINE
RESELINE
CREEK
TRAIL
KLEANZA CREEK
DECLINATION 27° EAST
LEGEND
AREA OF OUTCROP
SOIL SAMPLE Cu in PPM
ANOMALOUS > 20 PPM
ANOMALY OUTLINE
DOWNWARD SLOPE
AREA SELECTED FOR DETAILED EVALUATION
ALVIJA MINES LTD.
SOIL SAMPLING
ALRAE EXPLORATION LTD.
GEOLOGISTS AND ENGINEERS
VANCOUVER, B.C.
DESIGNED R.G.J.
DRAWN M.G.
CHECKED R.G.J.
DATE SEPT. 1967
SCALE: HOR. 1" = 100'
VERT.
DWG. No. 114-8

671632