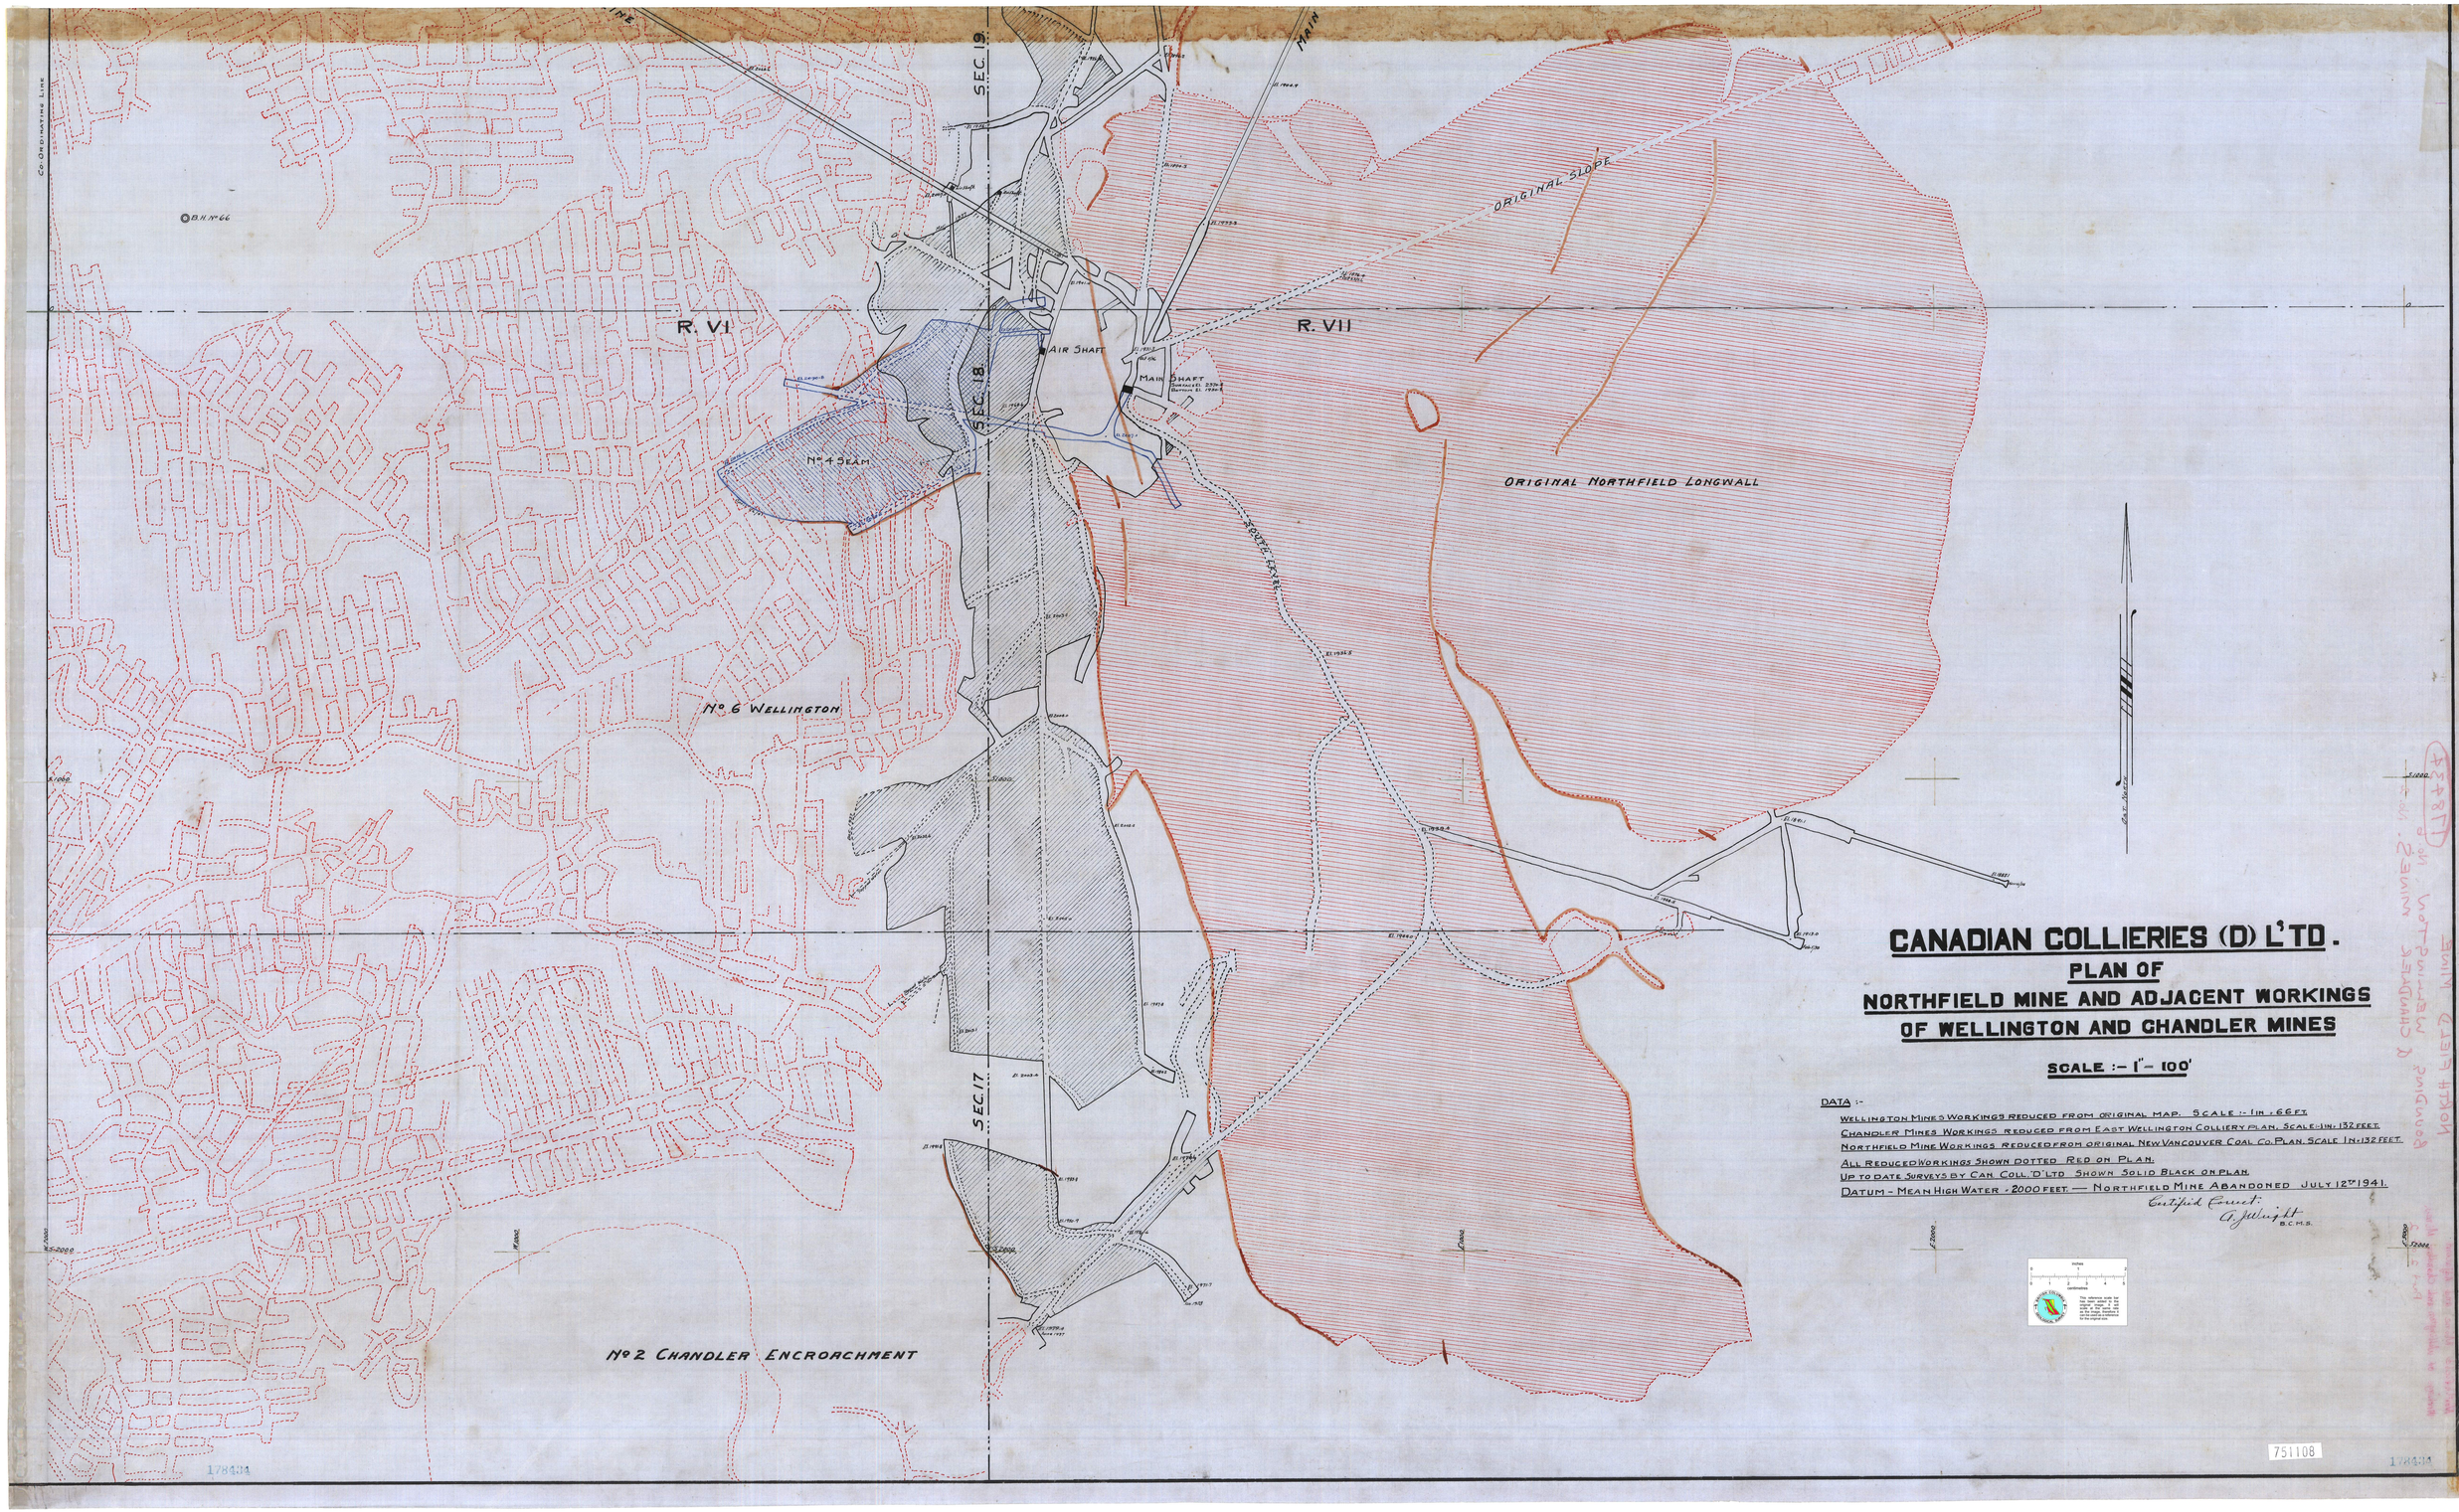
CANADIAN COLLIERIES (D) L'TD.
PLAN OF
NORTHFIELD MINE AND ADJACENT WORKINGS
OF WELLINGTON AND CHANDLER MINES
SCALE :- 1" - 100'
DATA :-
WELLINGTON MINE'S WORKINGS REDUCED FROM ORIGINAL MAP. SCALE :- 1IN = 66 FT.
CHANDLER MINES WORKINGS REDUCED FROM EAST WELLINGTON COLLIERY PLAN. SCALE=1IN=132 FEET.
NORTHFIELD MINE WORKINGS REDUCED FROM ORIGINAL NEW VANCOUVER COAL CO. PLAN. SCALE 1IN=132 FEET.
ALL REDUCED WORKINGS SHOWN DOTTED RED ON PLAN.
UP TO DATE SURVEYS BY CAN. COLL. D'LTD SHOWN SOLID BLACK ON PLAN.
DATUM - MEAN HIGH WATER = 2000 FEET. — NORTHFIELD MINE ABANDONED JULY 12TH 1941.
Certified Correct:
A. Jellicoe
B.C.M.S.
R. VI
R. VII
SEC. 19
SEC. 18
SEC. 17
MAIN
ORIGINAL SLOPE
AIR SHAFT
MAIN SHAFT
No. 4 SEAM
No. 6 WELLINGTON
ORIGINAL NORTHFIELD LONGWALL
No. 2 CHANDLER ENCROACHMENT
CO. ORDINATES LINE
B.H. No. 66
Inches
Centimetres
This reference scale has been added to the original plan to show the scale of the sketch, it is not part of the original plan and is a reference of the original plan.
751108
178434