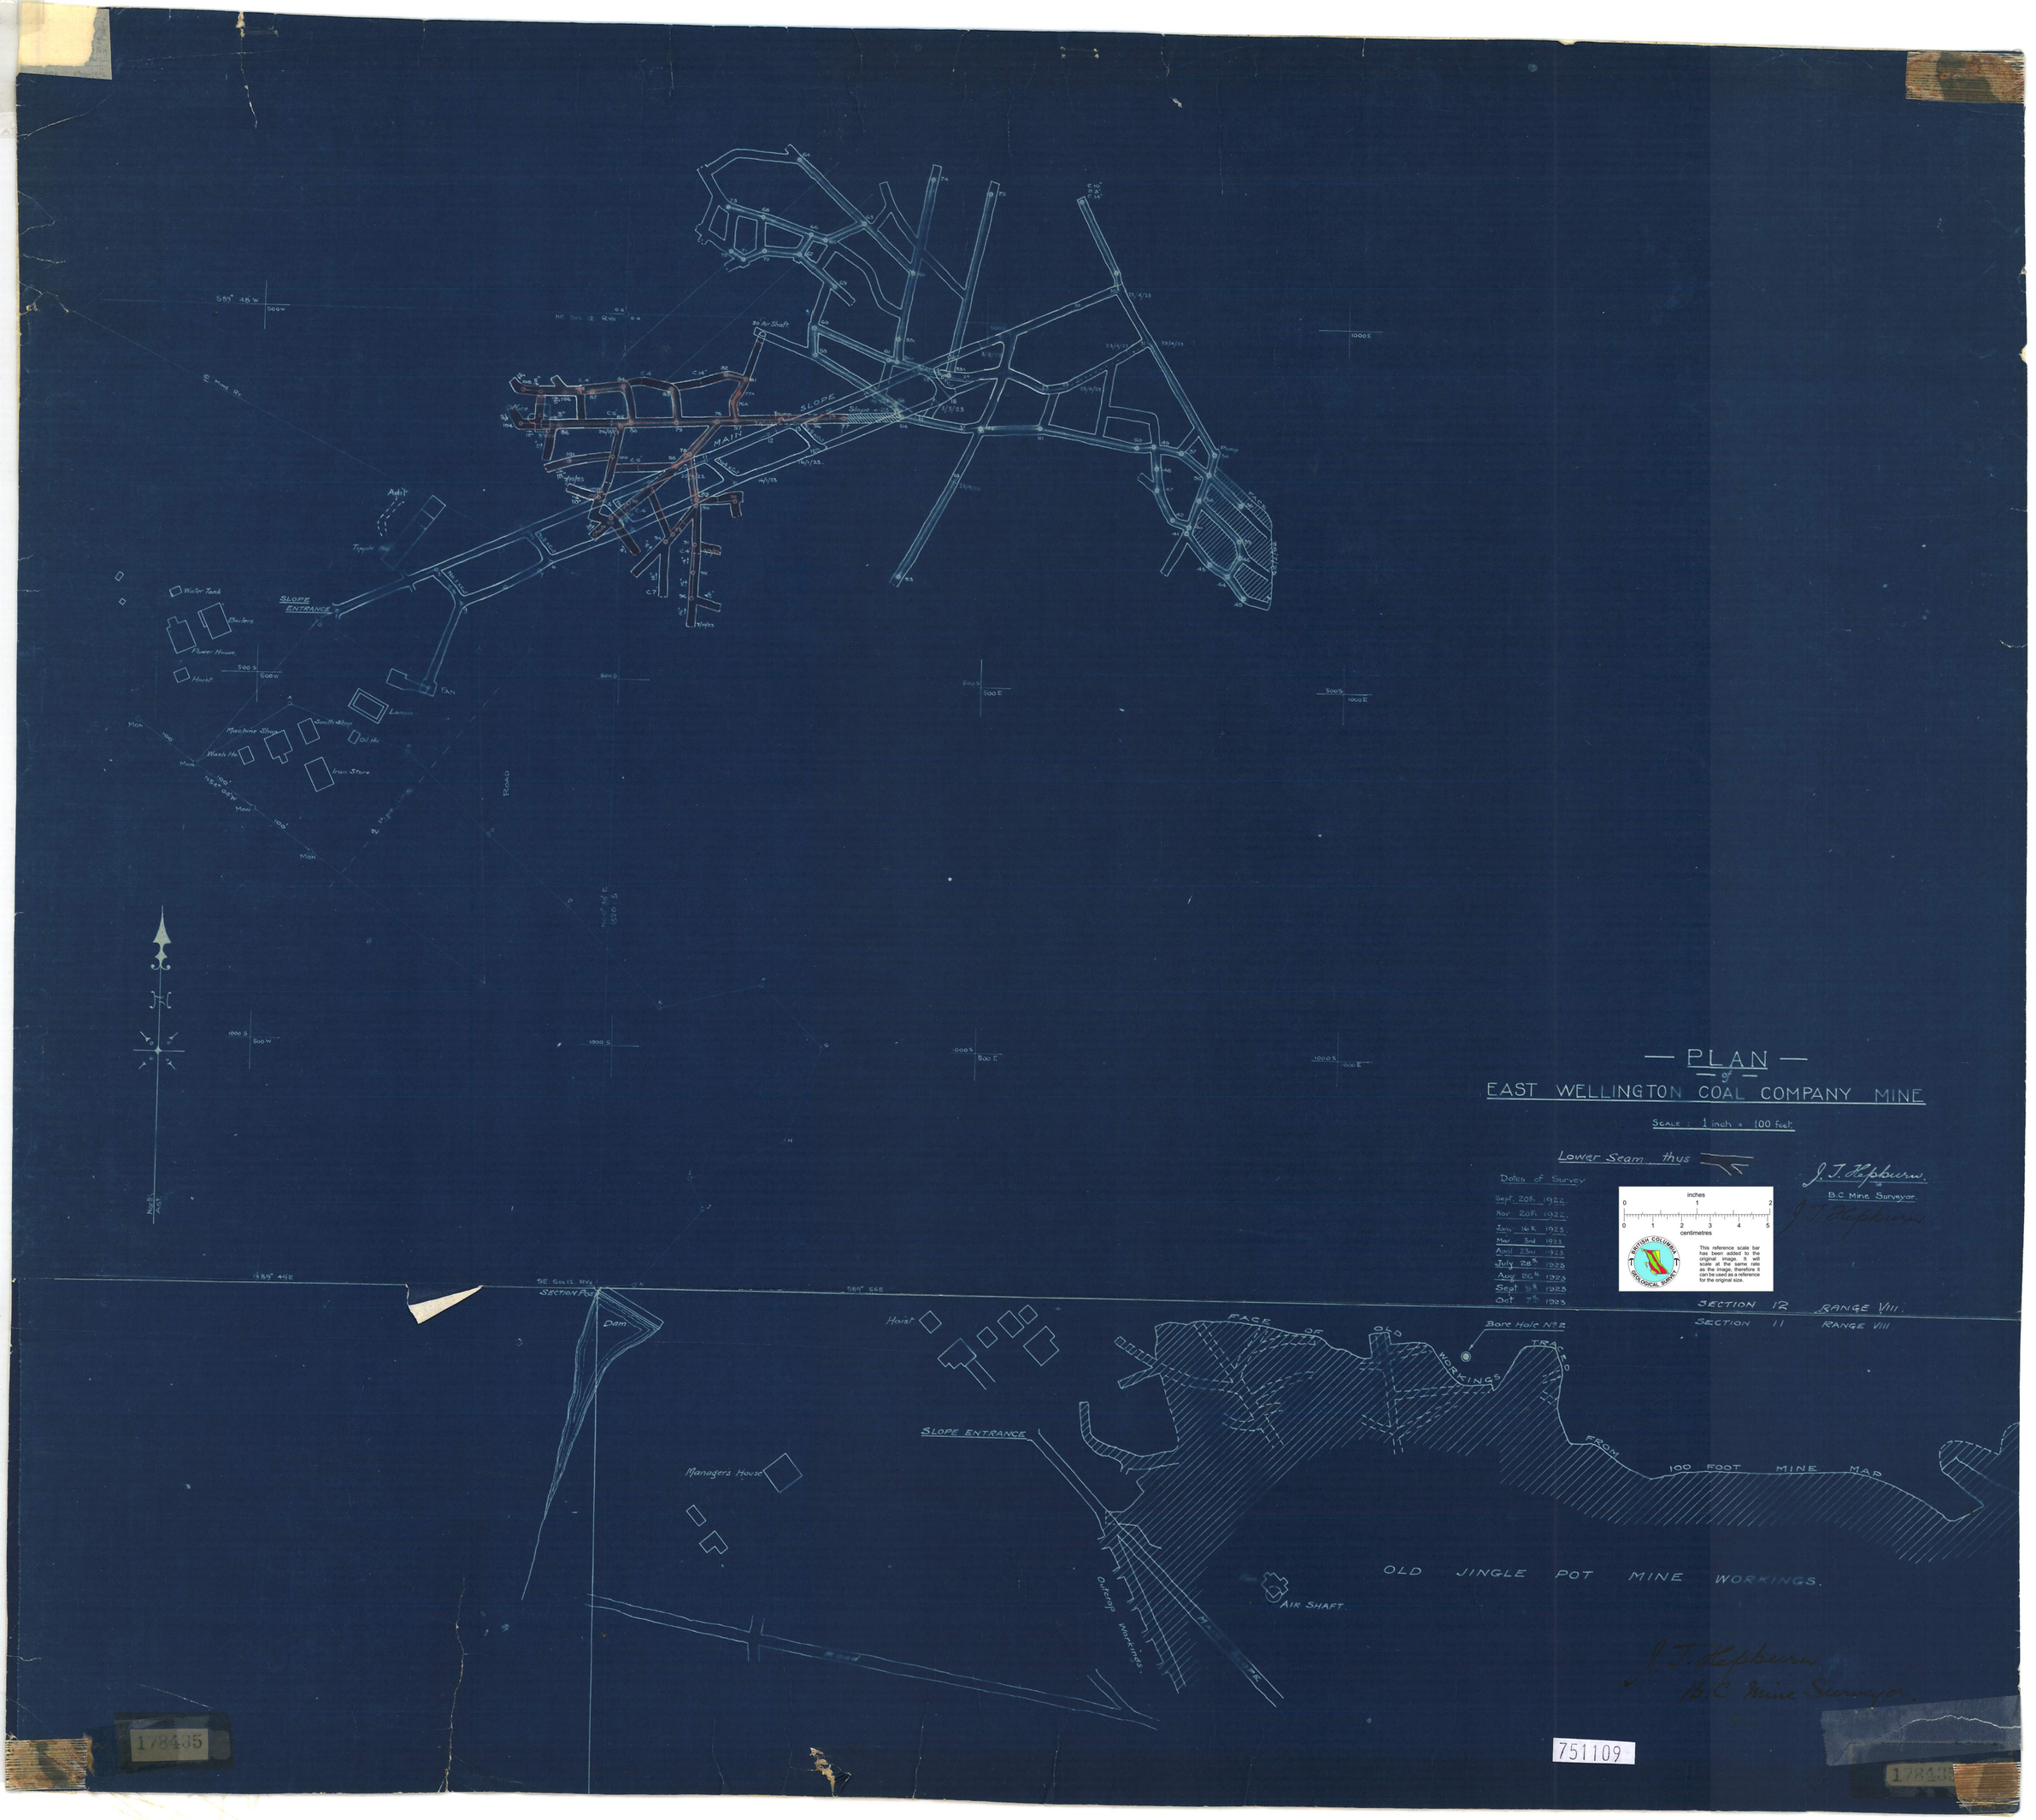
PLAN
of
EAST WELLINGTON COAL COMPANY MINE
SCALE : 1 inch = 100 feet.
Lower Seam thus
Dates of Survey
Sept. 20th 1922.
Nov. 20th 1922.
Jan. 16th 1923.
Mar. 3rd 1923.
April 23rd 1923
July 28th 1923
Aug. 20th 1923
Sept 5th 1923
Oct 7th 1923
J. T. Hepburn.
B.C. Mine Surveyor.
inches
centimetres
This reference scale bar has been added to the original image. It will scale at the same rate as the image, therefore it can be used as a reference for the original size.
SECTION 12 RANGE VIII.
SECTION 11 RANGE VIII.
SLOPE ENTRANCE
Adit
Water Tank
Boilers
Power House
Hoist
Machine Shop
Smith Shop
Oil Ho.
Wash Ho.
Iron Store
FAN
Lamps
Air Shaft
Main Slope
Pump
Dam
Hoist
Manager's House
SLOPE ENTRANCE
FACE OF OLD WORKINGS
Bore Hole No 2
TRACED FROM 100 FOOT MINE MAP
OLD JINGLE POT MINE WORKINGS.
AIR SHAFT.
Old Workings
J. T. Hepburn.
B.C. Mine Surveyor.
178435
751109

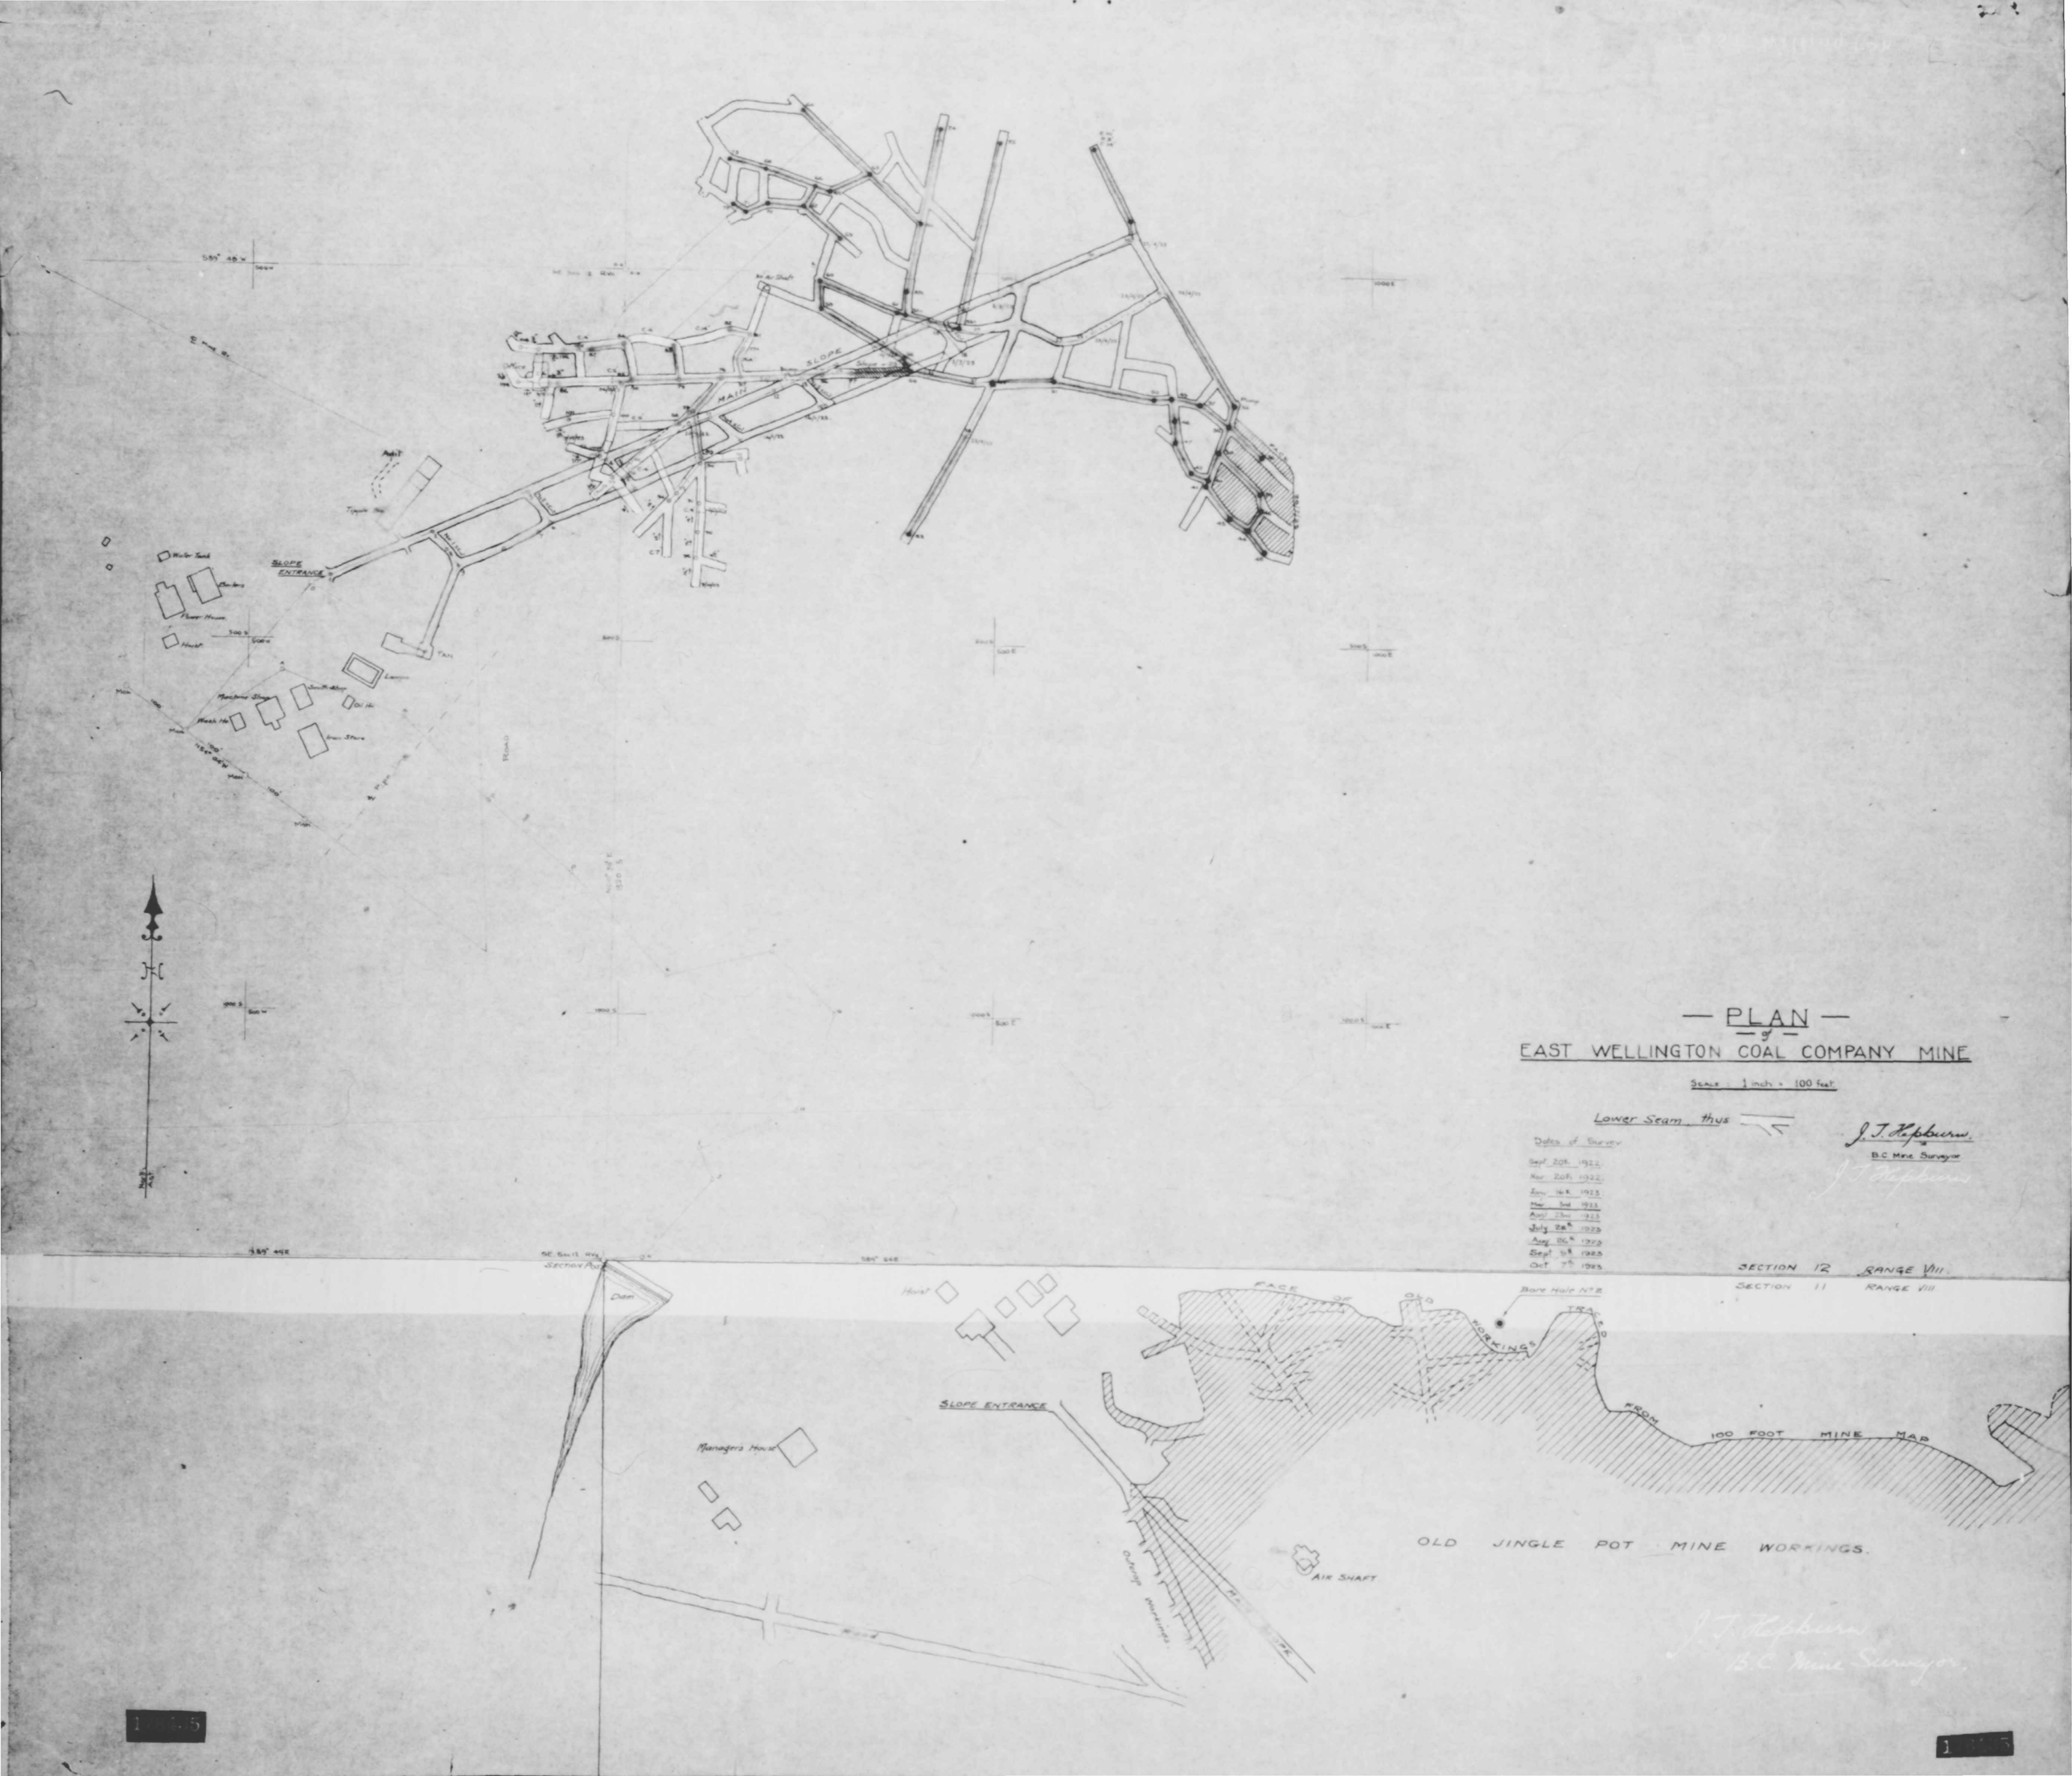
— PLAN —
of
EAST WELLINGTON COAL COMPANY MINE
Scale: 1 inch = 100 feet
Lower Seam thus
Dates of Survey
Sept. 20th 1922
Nov. 20th 1922
Jan. 16th 1923
Mar. 3rd 1923
Aug. 23rd 1923
July 28th 1923
Aug. 26th 1923
Sept. 5th 1923
Oct. 7th 1923
J. T. Hepburn
B.C. Mine Surveyor
SECTION 12 RANGE VIII
SECTION 11 RANGE VIII
SLOPE ENTRANCE
MAIN SLOPE
Water Tank
Boilers
Power House
Hoist
Machine Shop
Blacksmith
Oil House
Wash House
Iron Store
Lamp
Tipple
Air Shaft
Office
Dam
Hoist
Manager's House
SLOPE ENTRANCE
FACE OF OLD WORKINGS
Bore Hole No 2
TRACED FROM 100 FOOT MINE MAP
OLD JINGLE POT MINE WORKINGS.
AIR SHAFT
Outcrop Workings
J. T. Hepburn
B.C. Mine Surveyor