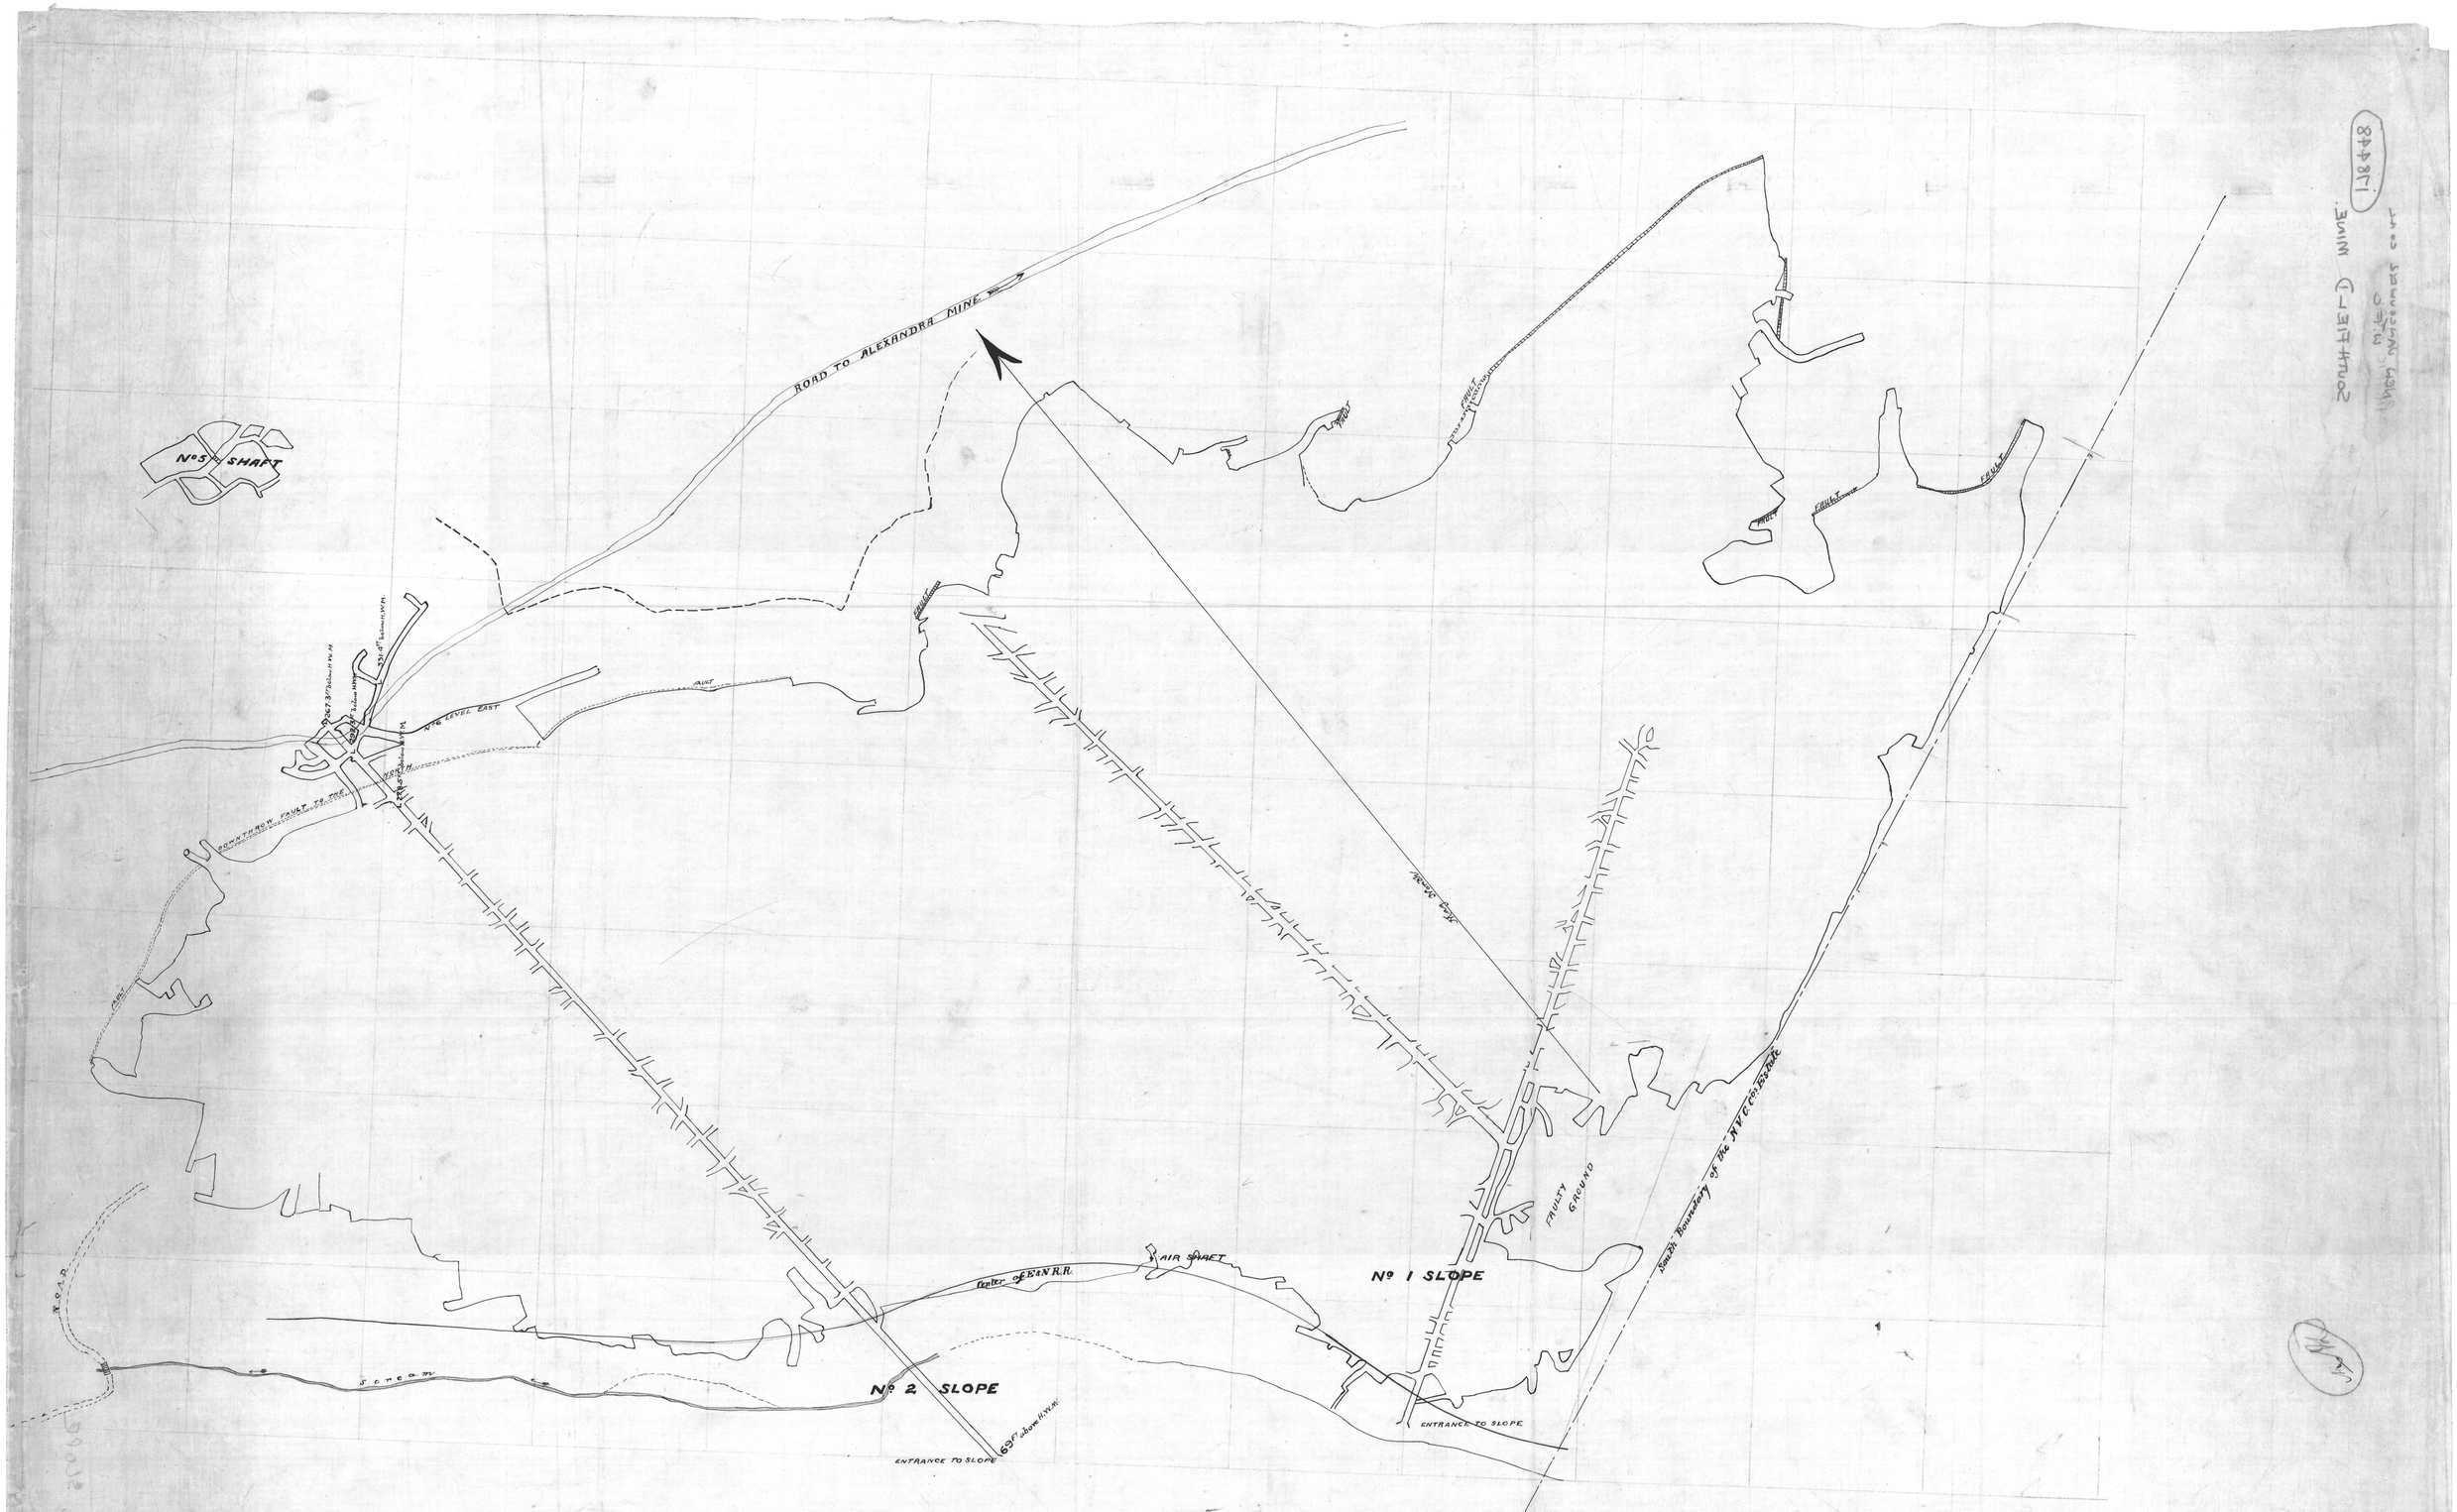

· PLAN OF ·

SOUTHFIELD MINE

SCALE - 132 FEET TO 1 INCH:

Copy for Richards

1/8448

751121