NANAIMO COAL FIELD
COMPOSITES
SHEET 4

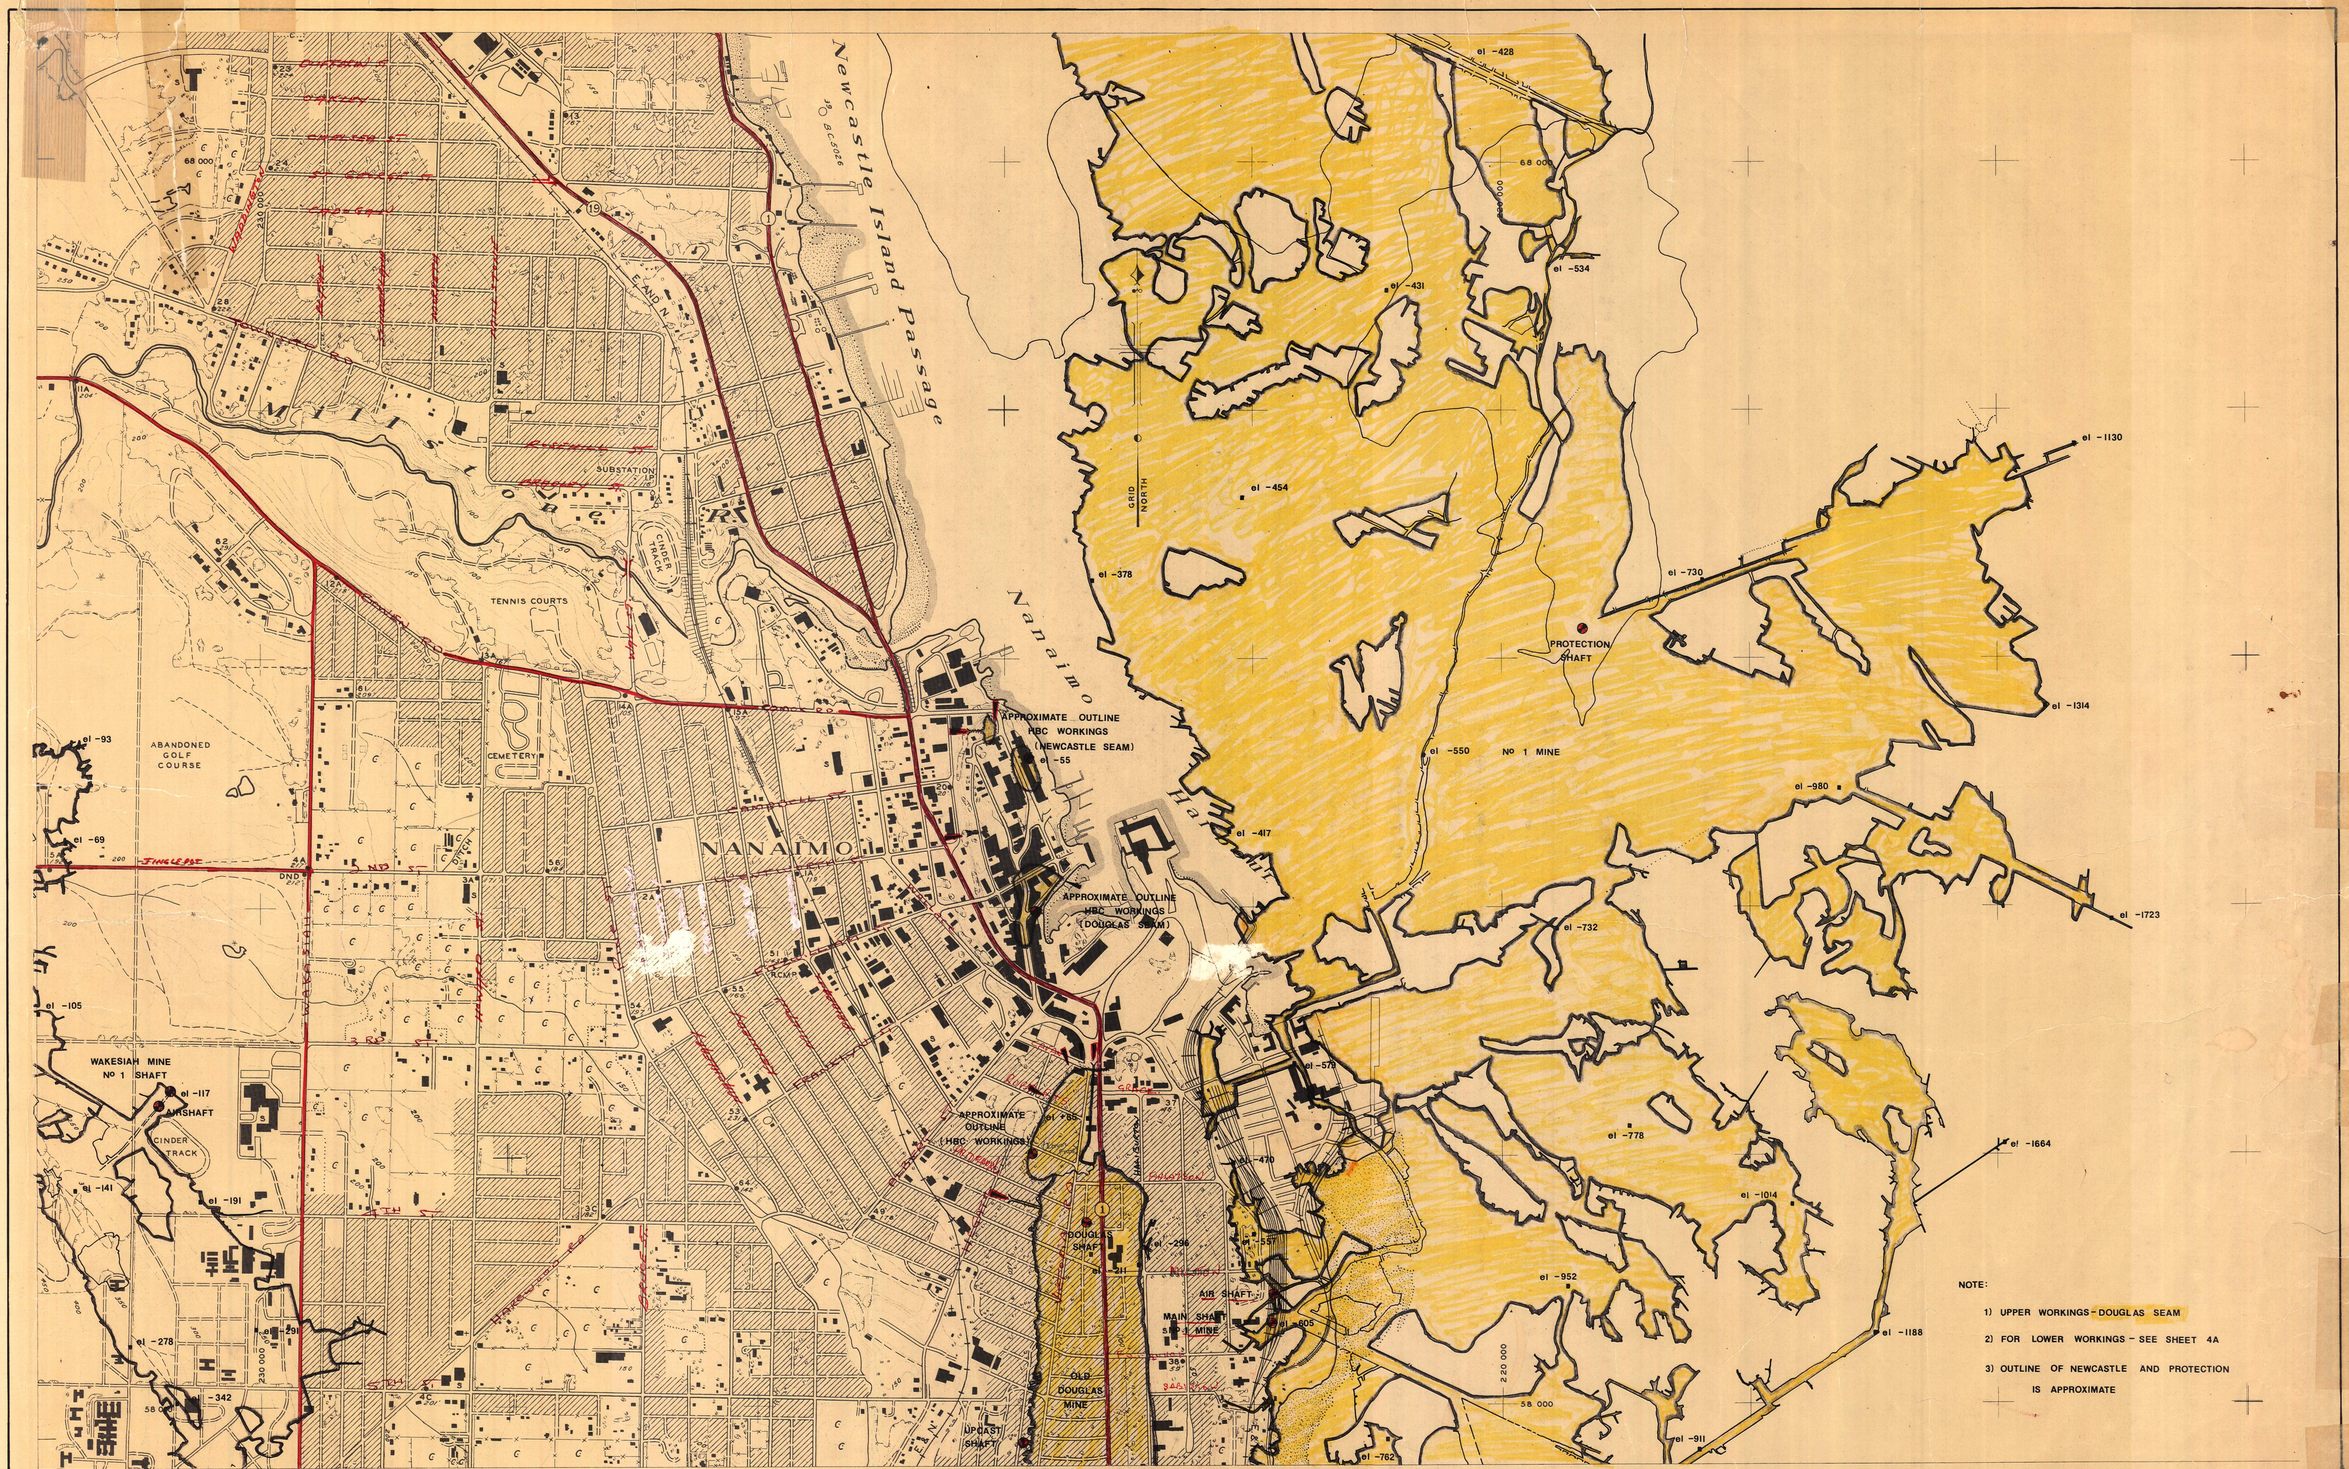

NOTE:

1) UPPER WORKINGS - DOUGLAS SEAM

2) FOR LOWER WORKINGS - SEE SHEET 4A

3) OUTLINE OF NEWCASTLE AND PROTECTION IS APPROXIMATE

SCALE: 1 in. = 500 ft.

KEY PLAN

1	2	
3		
5	6	7
8	9	10
11	12	13
	14	

LEGEND

- ROAD MAIN - HARD TOP
- ROAD SECONDARY - HARD
- ROAD OTHER
- TRAIL
- POWER LINE
- CREEK
- CREEK INTERMITTENT
- SWAMP
- COAL MINE
- CONTOURS & ELEVATION
- CONTOURS INDEFINITE
- CLIFF
- CUT
- FILL
- FENCES
- GRAVEL PIT
- BUILDINGS
- CULTIVATED
- WOODED AREA
- ABANDONED RAILWAY
- SPOT ELEVATIONS (GEODETIC)
- MINE ENTRANCE (SLOPE)
- MINE ENTRANCE (SHAFT)
- UPPER WORKINGS
- COAL MINE (OUTLINE)

NOTES

GRID ORIGIN: REFERRED TO 49°00' 123°00'
DATUM OF ELEVATIONS: GEODETIC B.M.'S
CONTOUR INTERVAL: 10 FT.
TOPOGRAPHY FROM: BRITISH COLUMBIA DEPARTMENT OF LANDS AND FORESTS, SURVEYS & MAPPING BRANCH, TOPOGRAPHIC DIVISION
- DWG. Nº M-76, M-113 & 77-19T (1960, 1963, 1977)

TRACED BY: RBJ
CHECKED BY:
REVISED:

COAL WORKINGS - NANAIMO FIELD COMPOSITE PLAN

Compiled by: ISLAND GEOTECHNICAL SERVICES
for: MINISTRY OF MINES AND PETROLEUM RESOURCES
and: CITY OF NANAIMO

DATE: JULY 79
SHEET Nº: 4
752062

2700-24-79