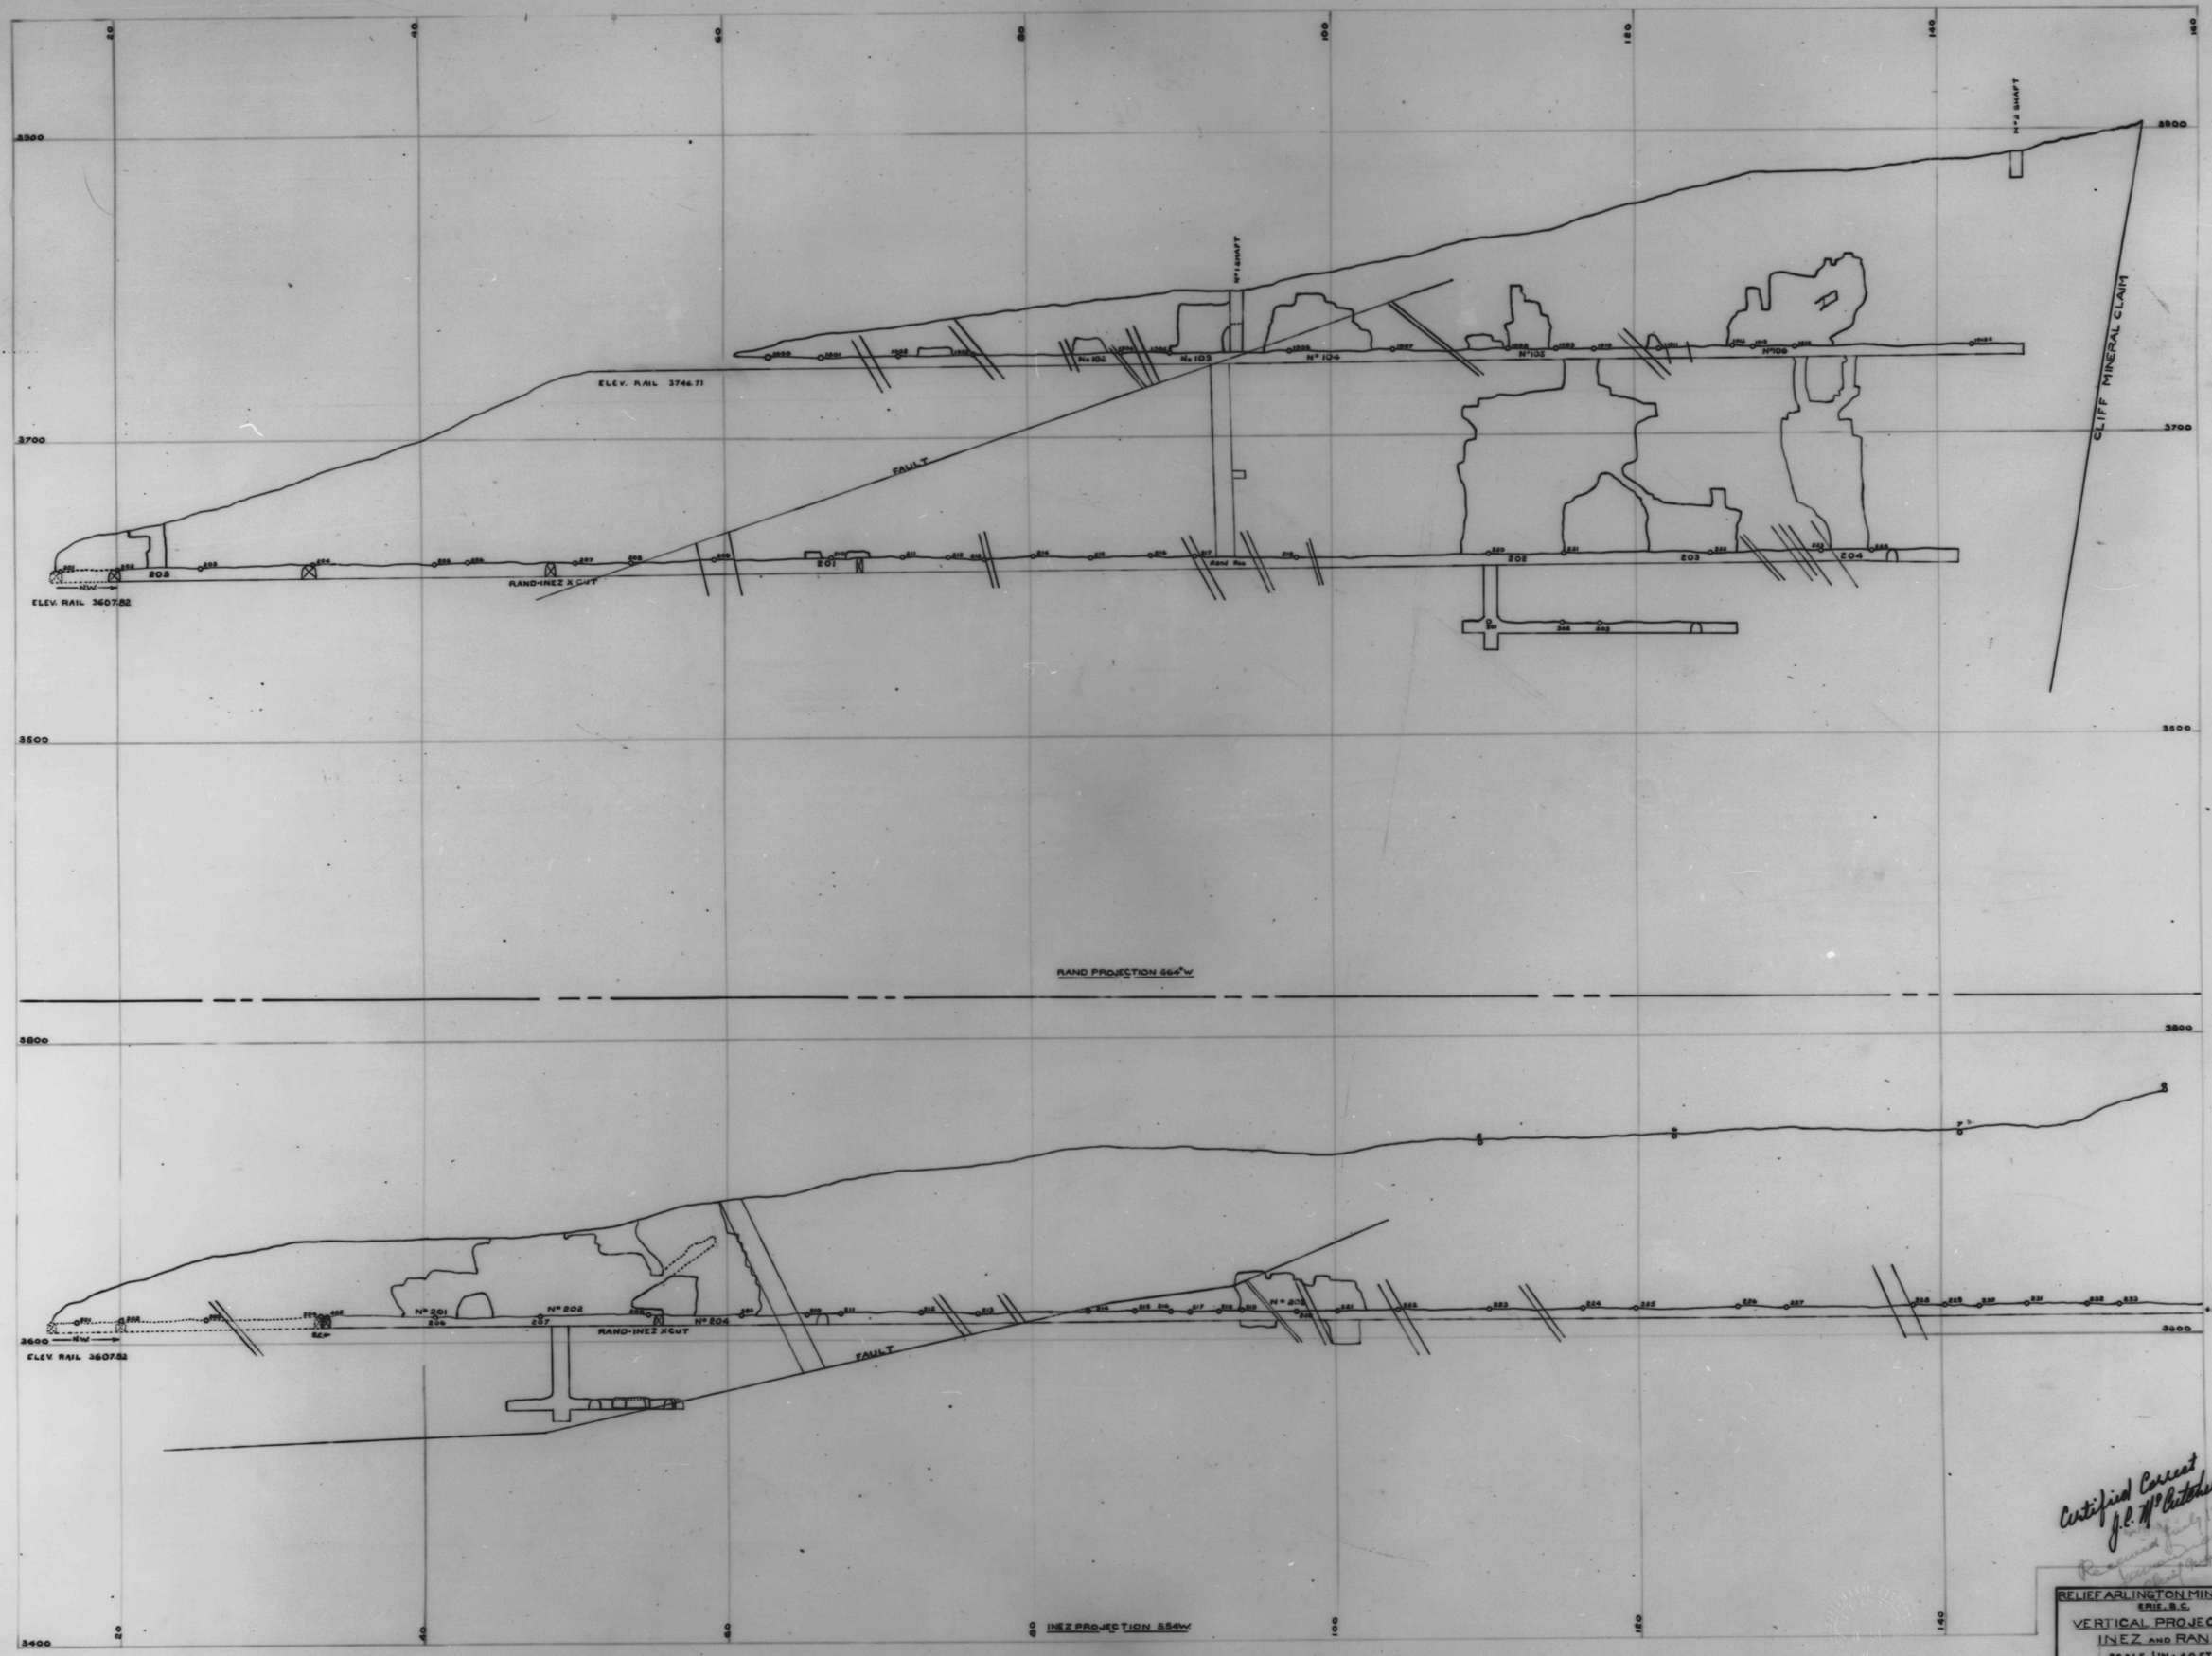
No 2 SHAFT
No 1 SHAFT
CLIFF MINERAL CLAIM
ELEV. RAIL 3746.71
FAULT
No 102
No 103
No 104
No 105
No 106
205
201
202
203
204
RAND-INEZ X CUT
Rand Rise
ELEV. RAIL 3607.82
NW
RAND PROJECTION S64°W
No 201
No 202
No 203
No 204
RAND-INEZ X CUT
FAULT
ELEV RAIL 3607.82
INEZ PROJECTION S54W
Certified Correct
J.C. McCutcheon
RELIEF ARLINGTON MINES LTD
ERIE, B.C.
VERTICAL PROJECTION
INEZ AND RAND
SCALE 1IN = 40 FT.
DATE SEPT 15 1938
DRAWING No 118
MINE FILE 1-118