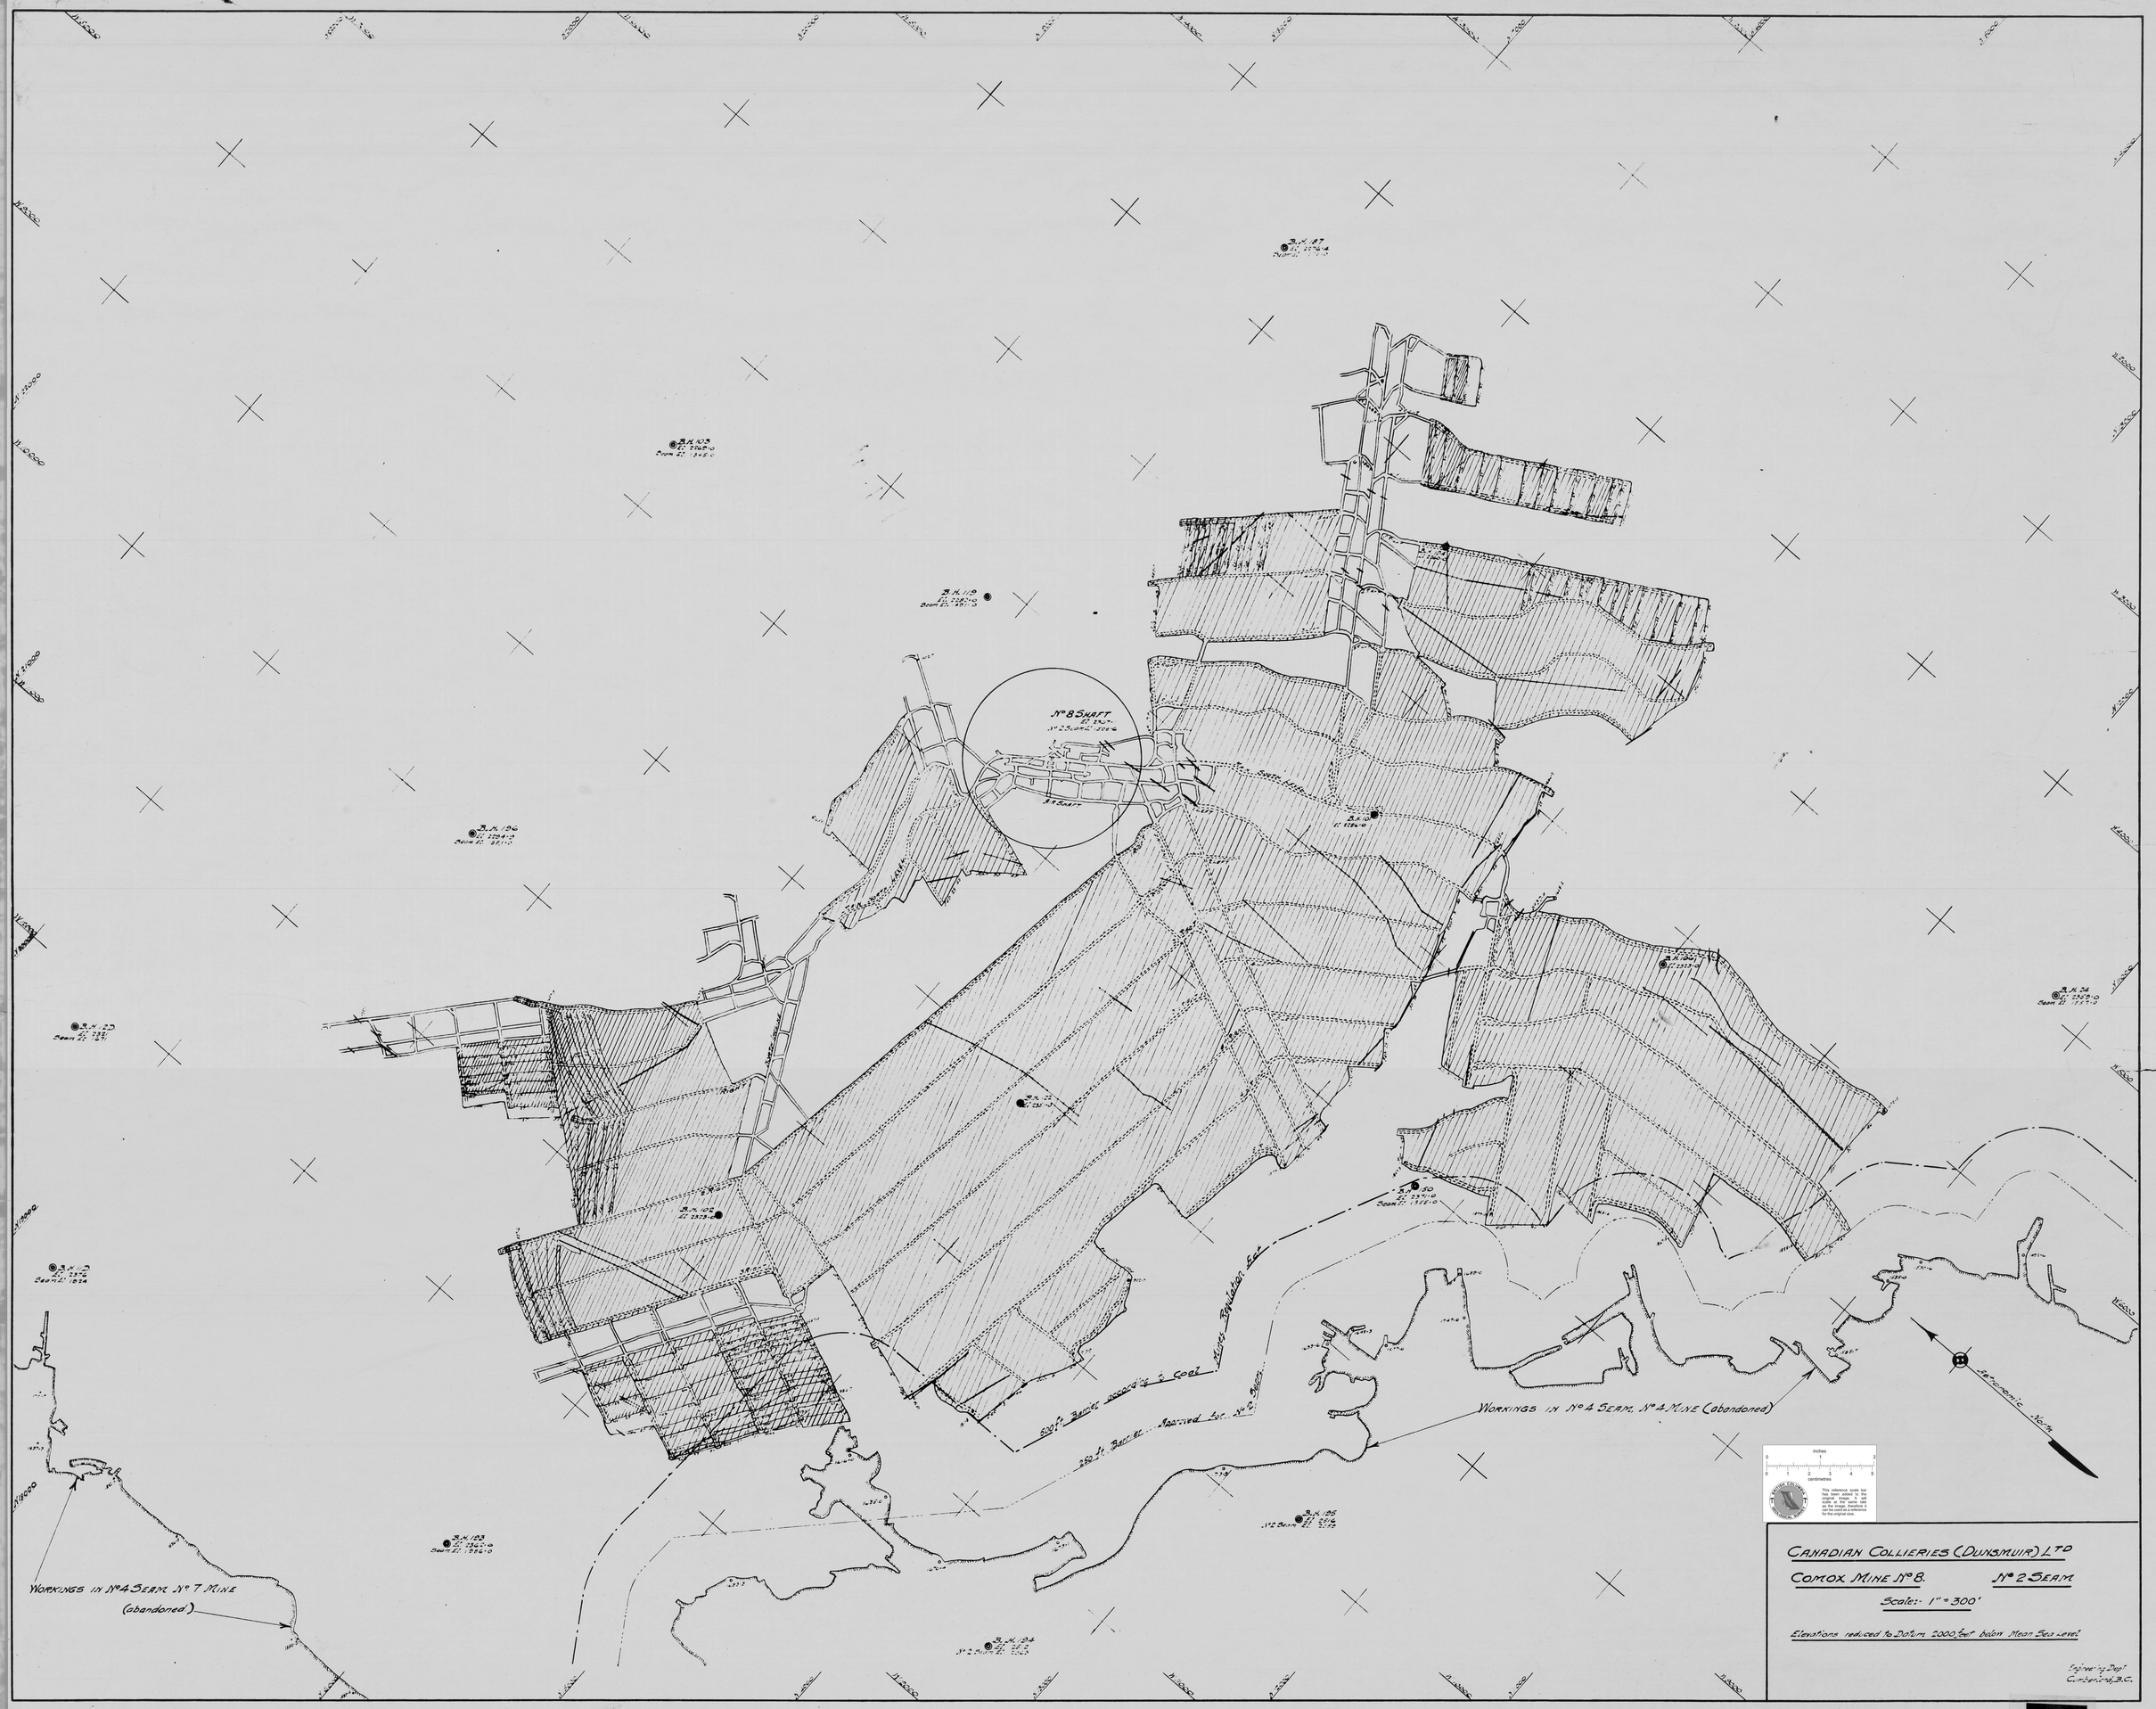
No 8 SHAFT
No 8 SHAFT
Mark Robinson Bay
250 ft Barrier according to Coal Mines Regulation Act
250 ft Barrier Approved by No 2 Shaft
WORKINGS IN No 4 SEAM, No 4 MINE (abandoned)
WORKINGS IN No 4 SEAM, No 7 MINE (abandoned)
Astronomic North
CANADIAN COLLIERIES (DUNSMUIR) LTD
COMOX MINE No 8.
No 2 SEAM
Scale:- 1" = 300'
Elevations reduced to Datum 2000 feet below Mean Sea Level
Engineering Dept
Cumberland, B.C.

752950