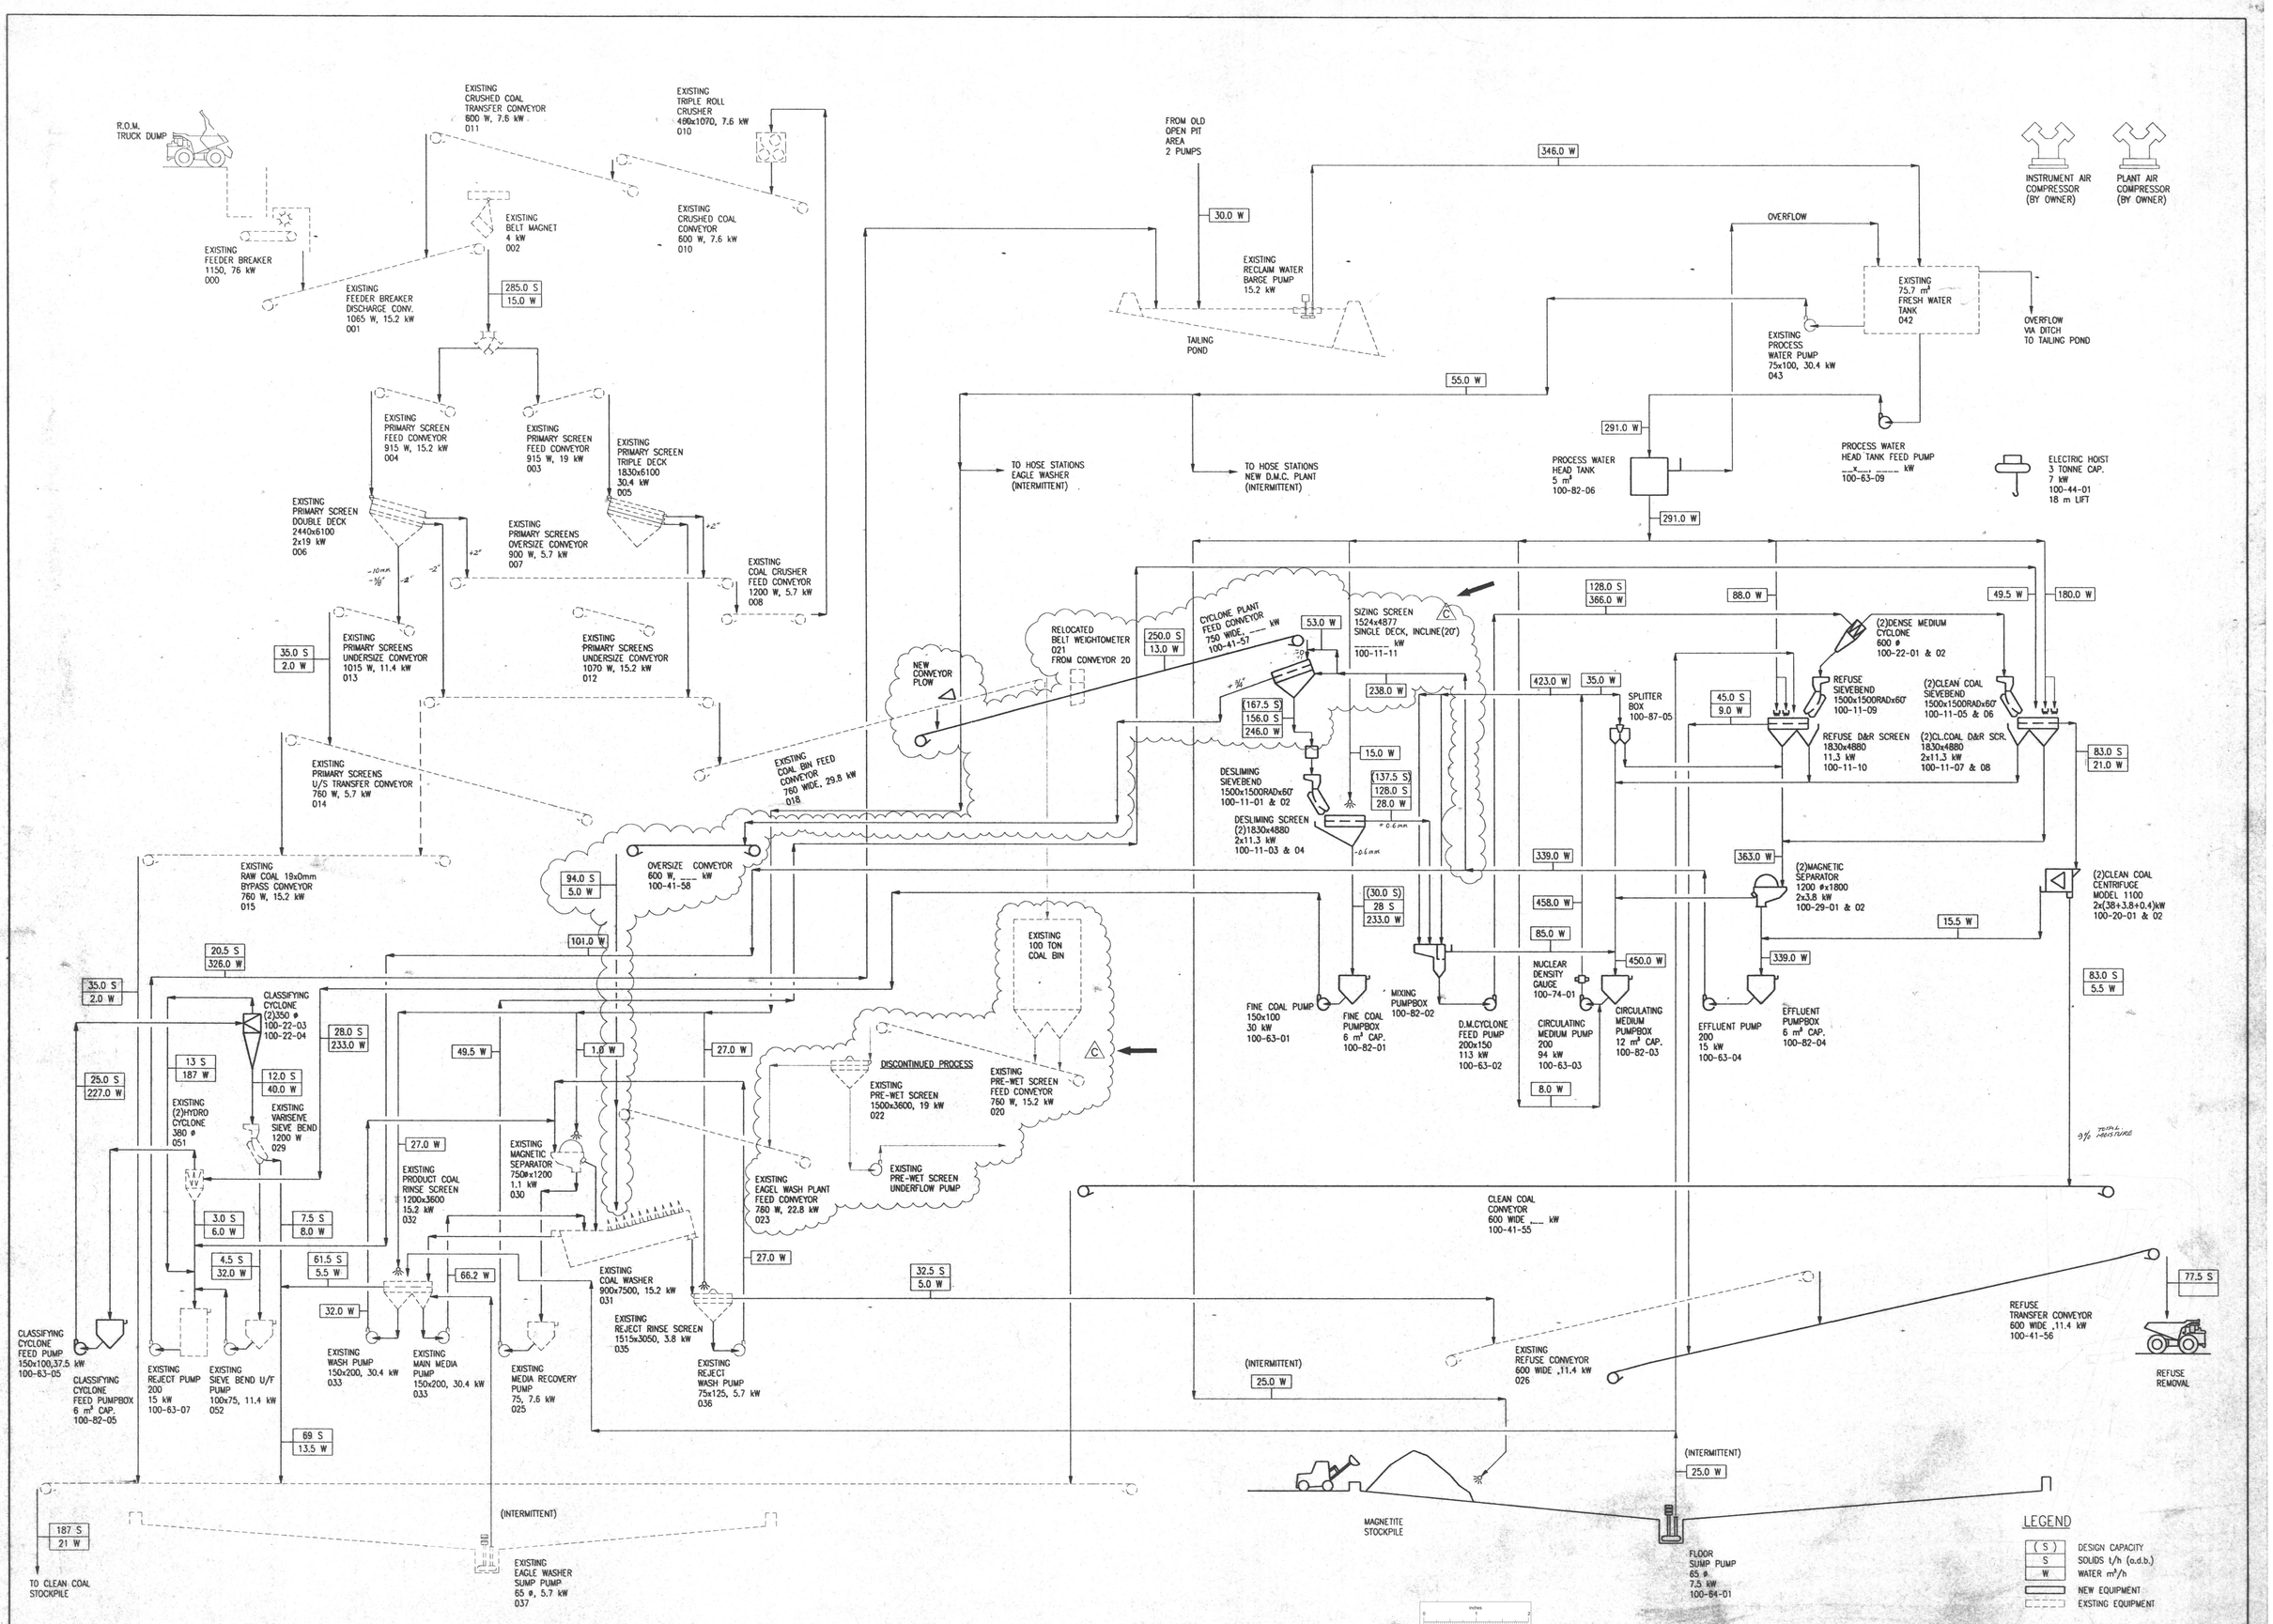

NOT FOR CONSTRUCTION

REV.	DESCRIPTION	DATE	BY
D	DRAWING RE-ISSUED - NO CHANGES TO PREVIOUS ISSUE	JAN05	DM
C	FEED CONV. & SIZING SCREEN ADDED	10NOV93	DM
B	ISSUED FOR COMMENTS	09JUL93	DM
A	ISSUED FOR COMMENTS	24JUN93	DM

REVISIONS

DWG. NO. — REFERENCE DRAWINGS

ENGINEERING DATA CONTAINED HEREIN ARE RESTRICTED IN USE FOR THE ORIGINAL PURPOSE FOR WHICH THEY ARE PREPARED

SECTION: GENERAL
SCALE: NONE — DATE
DESIGNED BY: RAL — JUNE '93
DRAWN BY: GWL — JUNE '93
CHECKED BY:
APPROVED BY:

CLIENT: BRINCO COAL MINING CORPORATION
Division of Hillsborough Resources Limited
LOCATION: CAMPBELL RIVER B.C.

KILBORN

TITLE: QUINSAM COAL – WASH PLANT EXPANSION
FLOW DIAGRAM
NEW PLANT WITH
EXISTING PLANT

ACCT. No. 10010001
PROJECT No. 85.37
DIVISION No. 26
DRAWING NUMBER 100-10-001
REV. D

752962

95/06/22 09:15