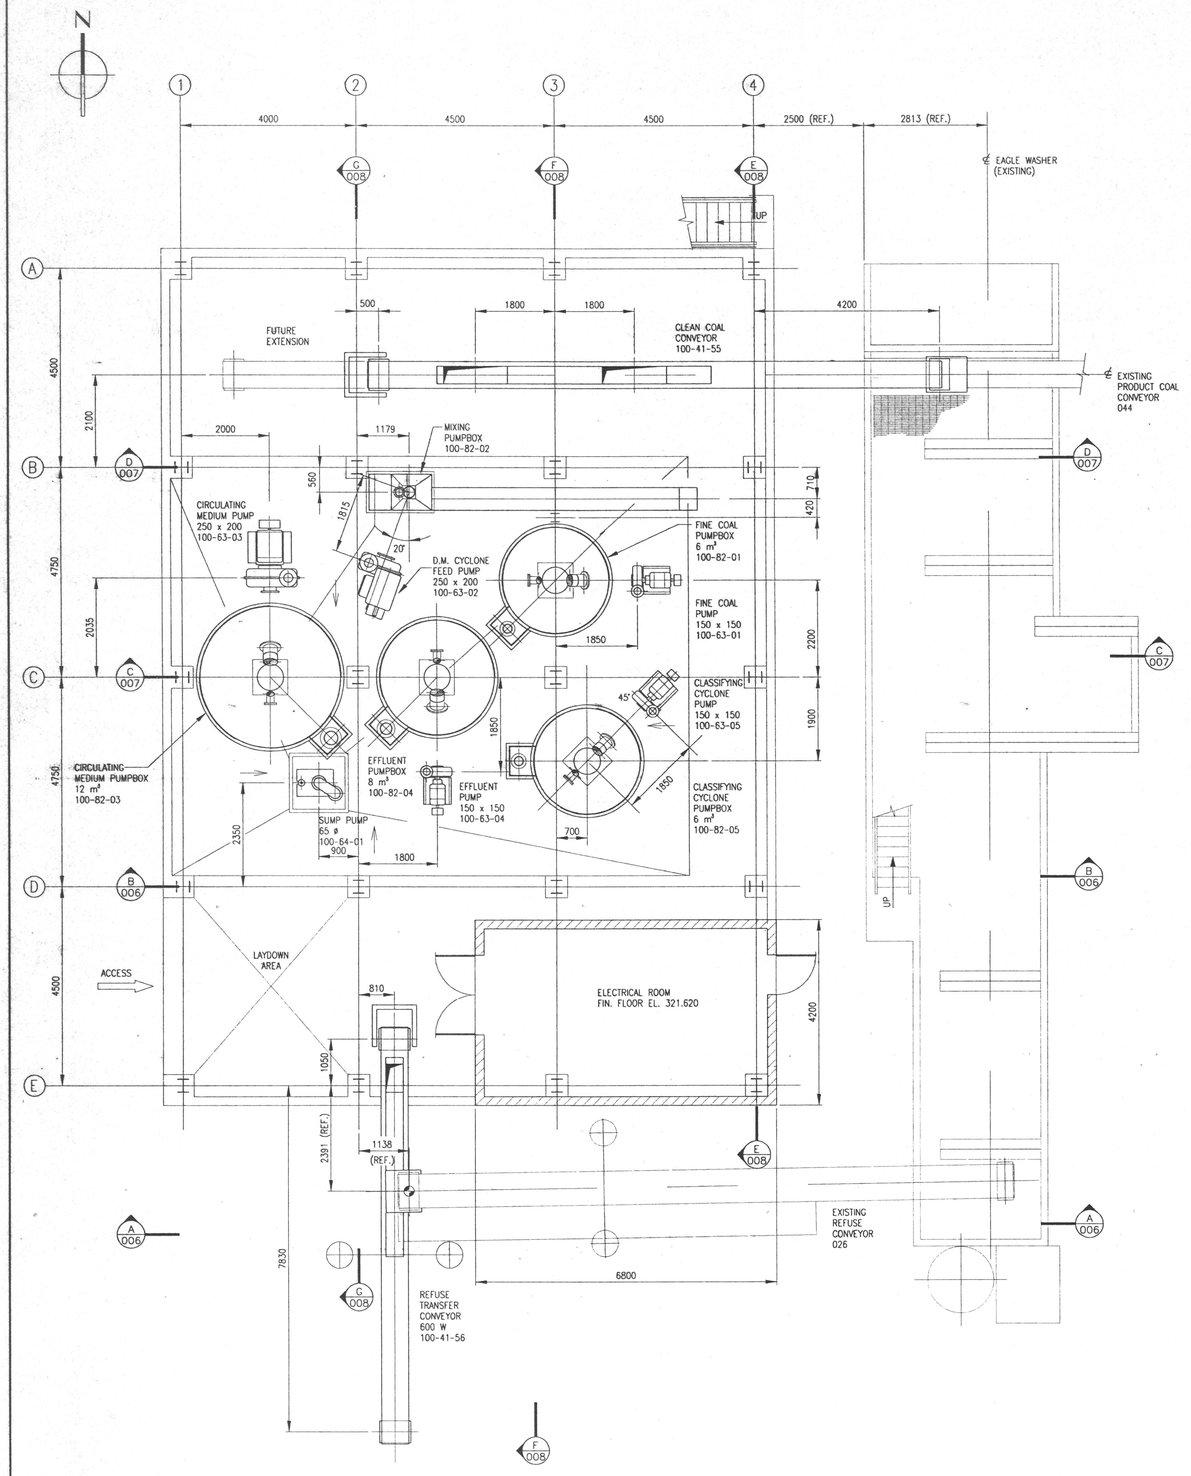

PLAN @ FIN. FLOOR H.P. EL. 321.420

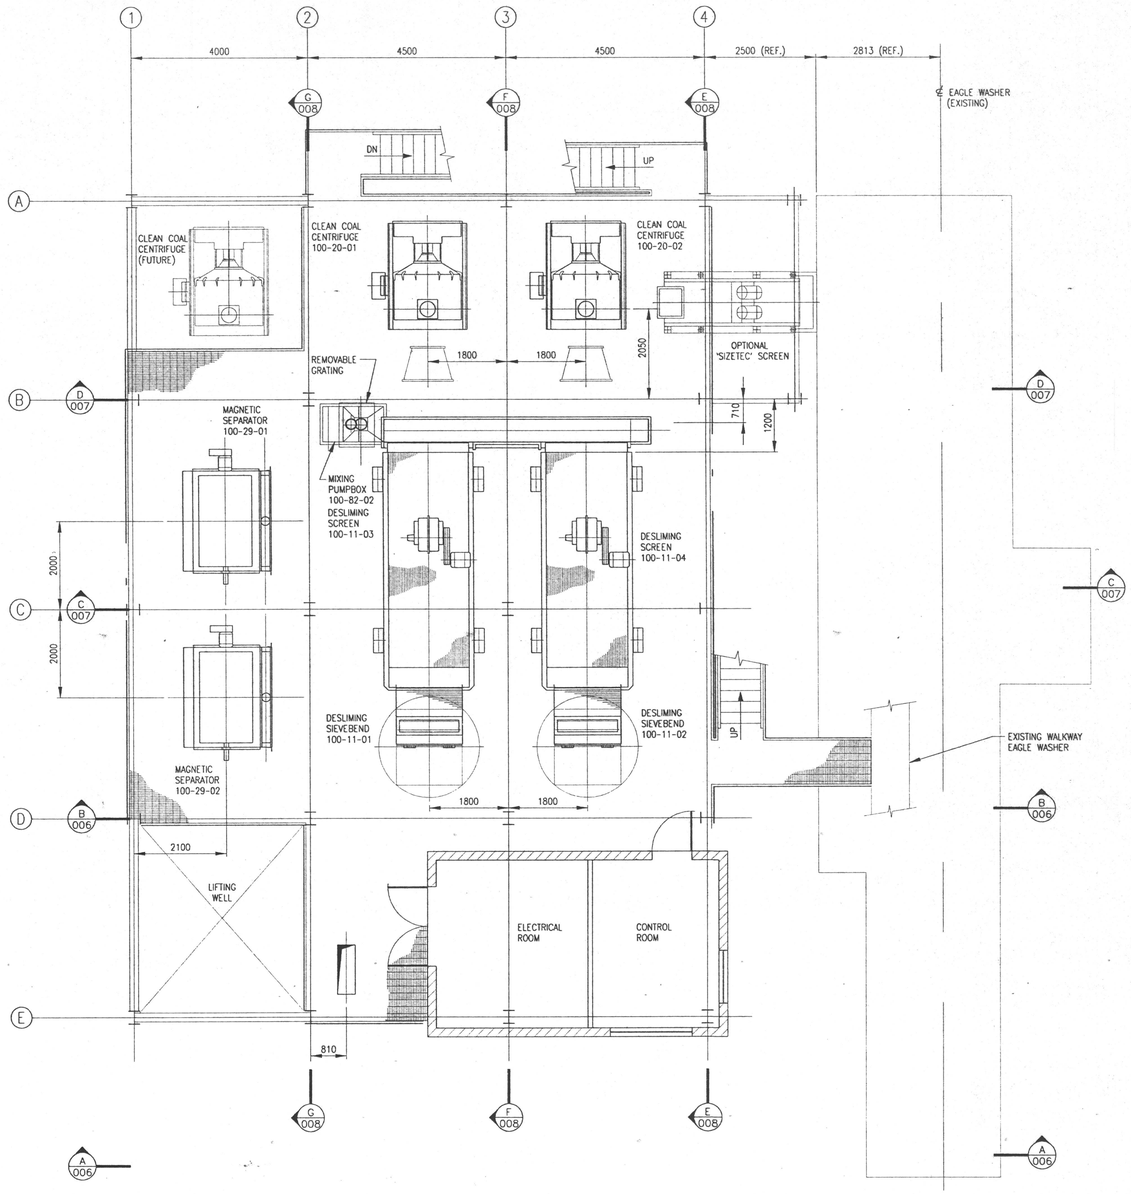

PLAN @ FIN. FLOOR EL. 326.252

NOT FOR CONSTRUCTION

ENGINEERING DATA CONTAINED HEREIN ARE RESTRICTED IN USE FOR THE ORIGINAL PURPOSE FOR WHICH THEY ARE PREPARED

No	DESCRIPTION	DATE	BY
C	DRAWINGS RE-ISSUED - NO CHANGES TO PREVIOUS ISSUE	JUN95	GWL
B	ISSUED FOR APPROVAL	09JUL93	GWL
A	ISSUED FOR COMMENT	24JUN93	GWL

REVISIONS

SECTION GENERAL
SCALE: 1:50 DATE
DESIGNED BY: GWL JUNE '93
DRAWN BY: GWL JUNE '93
CHECKED BY:
APPROVED BY:

CLIENT BRINCO COAL MINING CORPORATION
Division of Hillsborough Resources Limited
LOCATION CAMPBELL RIVER B.C.

KILBORN

TITLE
QUINSAM COAL - WASH PLANT EXPANSION
GENERAL ARRANGEMENT
PLANS @ FINISH FLOOR
EL. 321.420 & EL. 326.220

ADT. No. 10010004.DWG
PROJECT No. 8537 SYSTEM No. 25
DRAWING NUMBER 100-10-004 REV C

752964 95/06/23 08:33

DWG.NO REFERENCE DRAWINGS