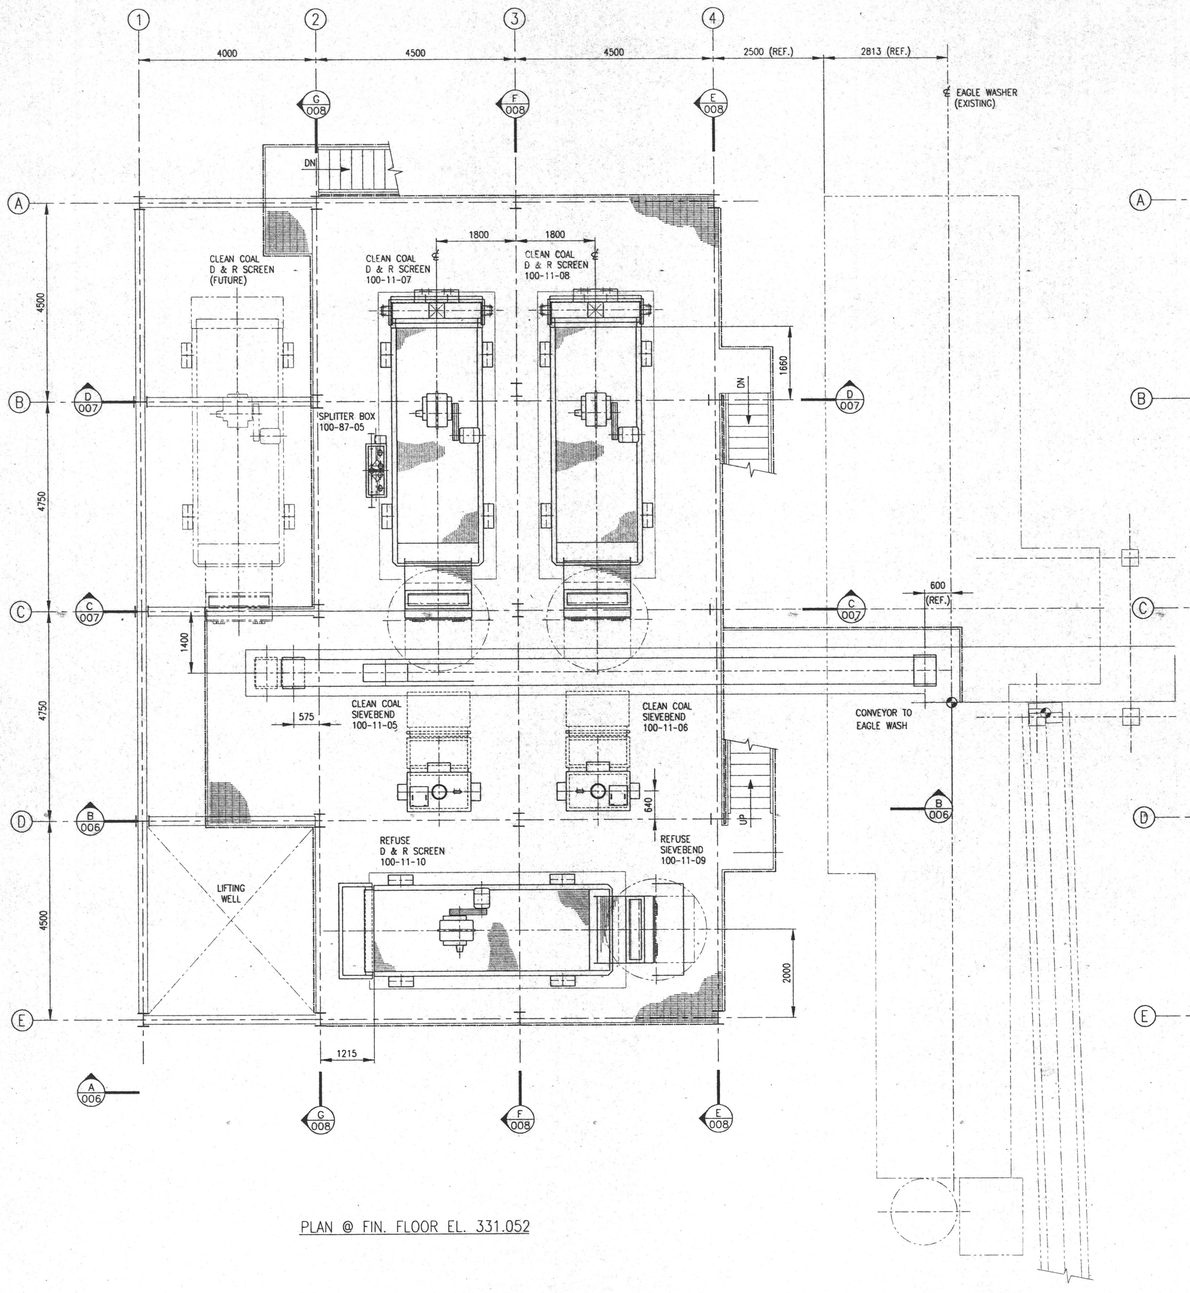

PLAN @ FIN. FLOOR EL. 331.052

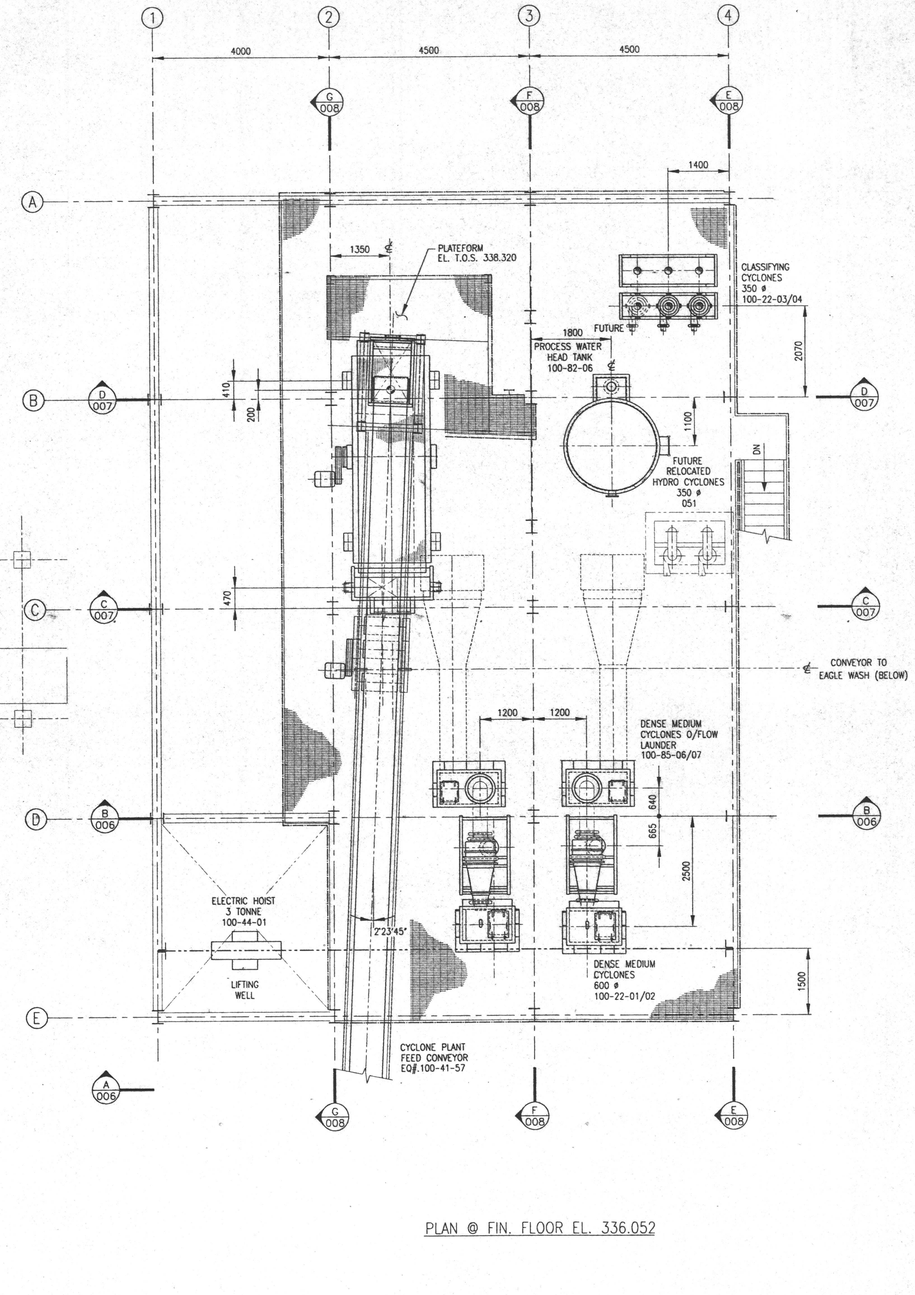

PLAN @ FIN. FLOOR EL. 336.052

NOT FOR CONSTRUCTION

DWG. NO	REFERENCE DRAWINGS

NO	DESCRIPTION	DATE	BY
D	DRAWINGS RE-ISSUED - NO CHANGES TO PREVIOUS ISSUE	JUN95	GWL
C	ISSUED FOR COMMENT,SIZING SCR. INST.	10NOV93	GWL
B	ISSUED FOR APPROVAL	09JUL93	GWL
A	ISSUED FOR COMMENT	24JUN93	GWL

REVISIONS

SECTION: GENERAL
SCALE: 1:50
DATE: JUNE '93
DESIGNED BY: GWL
DRAWN BY: J.G.H.
CHECKED BY:
APPROVED BY:

CLIENT: BRINCO COAL MINING CORPORATION
Division of Hillsborough Resources Limited
LOCATION: CAMPBELL RIVER B.C.

KILBORN

ENGINEERING DATA CONTAINED HEREIN ARE RESTRICTED IN USE FOR THE ORIGINAL PURPOSE FOR WHICH THEY ARE PREPARED

TITLE:
QUINSAM COAL – WASH PLANT EXPANSION
GENERAL ARRANGEMENT
PLANS @ FINISH FLOOR
EL. 331.052 & EL. 336.052

ACCT. No. 10010005
PROJECT No. 8537
DIVISION No. 25
DRAWING NUMBER 100-10-005
REV. D

752965 95/06/23 08:36