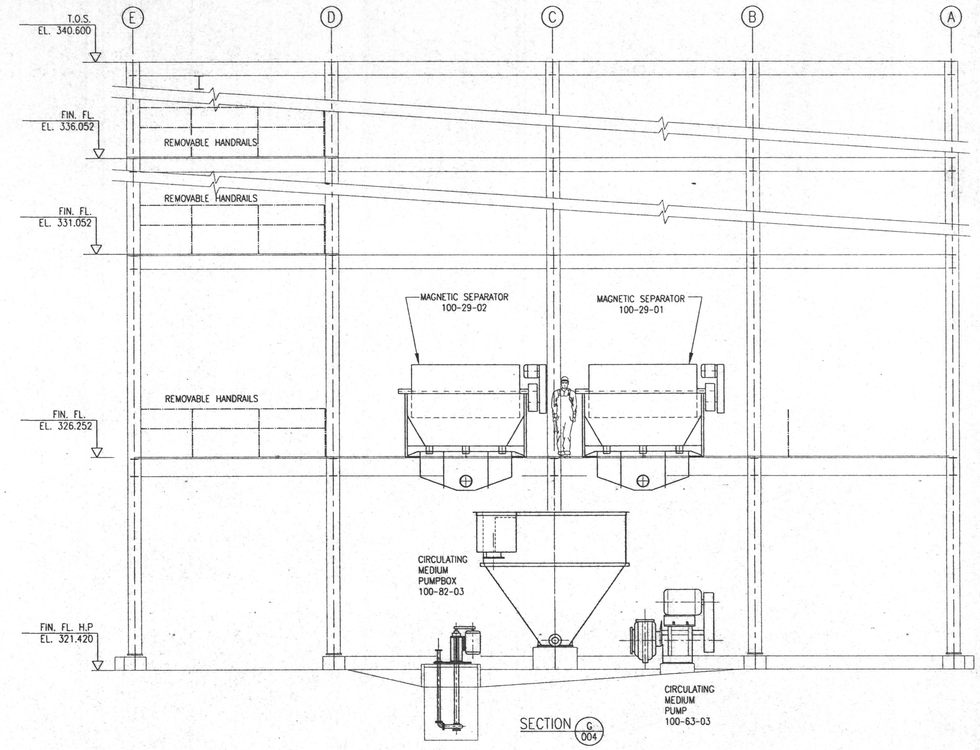

SECTION G 004

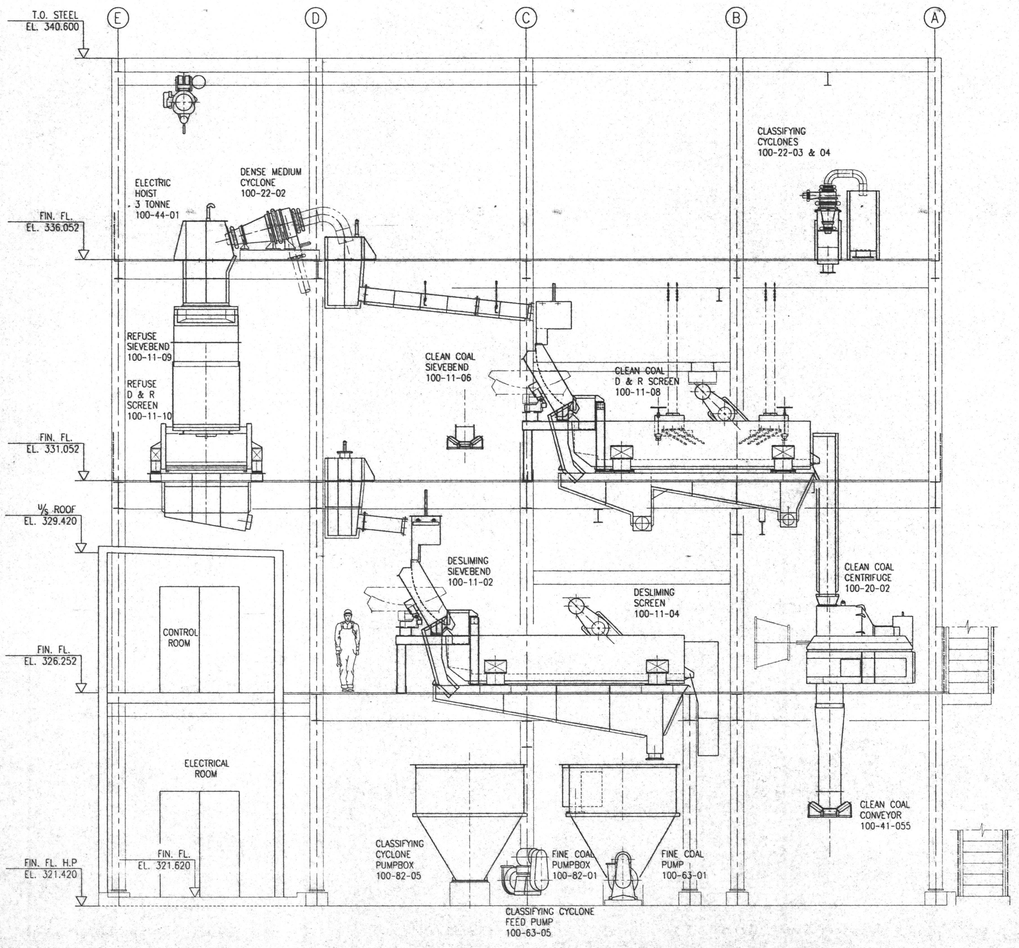

SECTION F 004

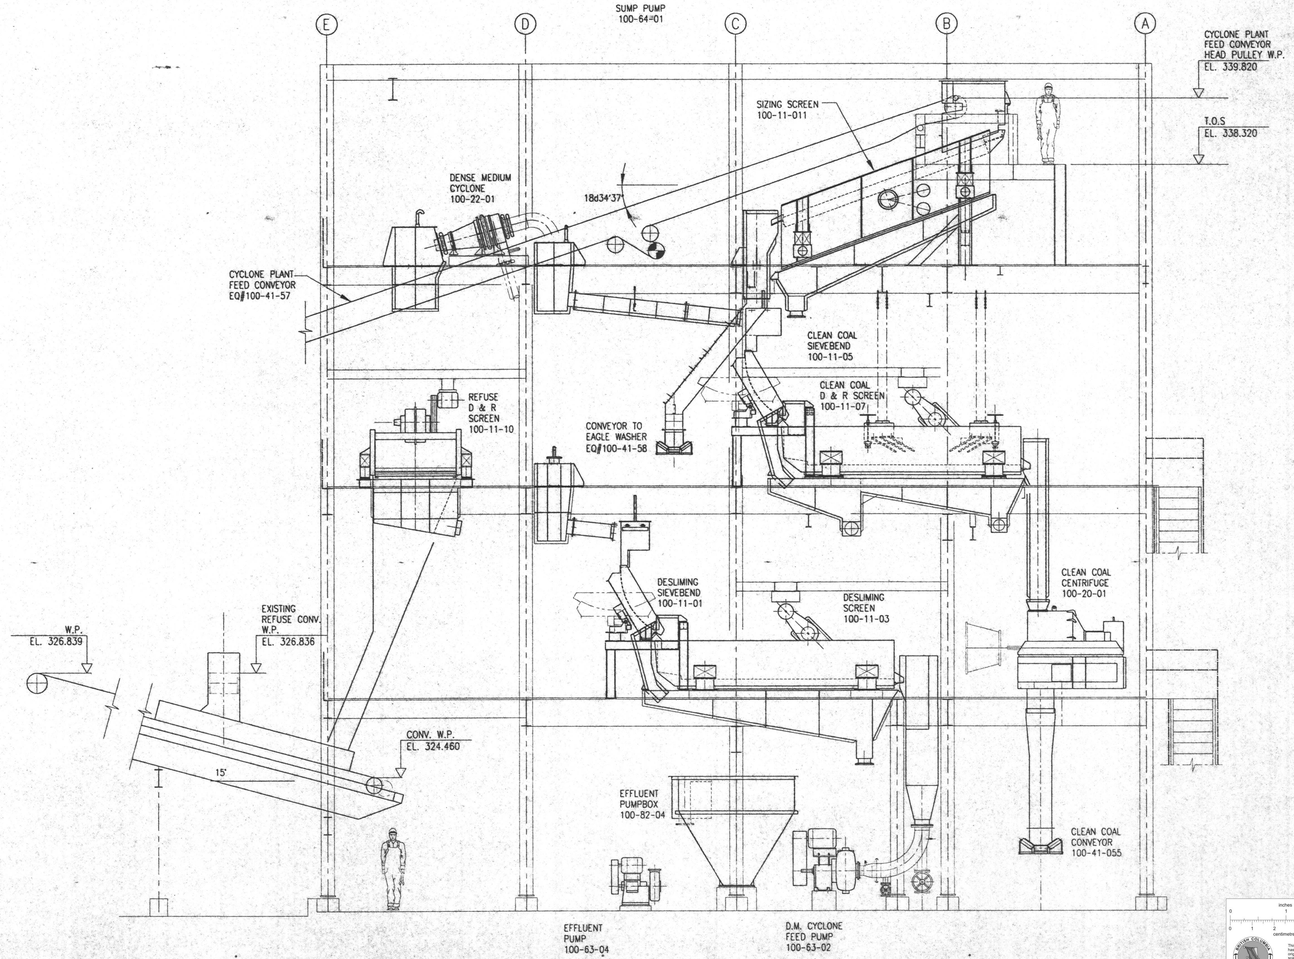

SECTION F 004

NOT FOR CONSTRUCTION

NO	DESCRIPTION	DATE	BY
D	DRAWINGS RE-ISSUED - NO CHANGES TO PREVIOUS ISSUE	JUN95	GWL
C	ISSUED FOR COMMENT,SIZING SCR. INST.	10NOV93	GWL
B	ISSUED FOR APPROVAL	09JUL93	GWL
A	ISSUED FOR COMMENTS	24JUN93	GWL

REVISIONS

SECTION: GENERAL
SCALE: 1:50
DESIGNED BY: GWL
DRAWN BY: GWL
CHECKED BY:
APPROVED BY:
DATE: JUNE '93

CLIENT: BRINCO COAL MINING CORPORATION
Division of Hillsborough Resources Limited
LOCATION: CAMPBELL RIVER B.C.

KILBORN

ENGINEERING DATA CONTAINED HEREIN ARE RESTRICTED IN USE FOR THE ORIGINAL PURPOSE FOR WHICH THEY ARE PREPARED

10010008.DWG

TITLE
QUINSAM COAL - WASH PLANT EXPANSION
GENERAL ARRANGEMENT
SECTIONS
'E', 'F' & 'G'

PROJECT No. 8537
DIVISION No. 25
DRAWING NUMBER 100-10-008
REV. D

752968

95/06/23 08:42

DWG.NO | REFERENCE DRAWINGS

CLIENT | PROJ.MAN. | PROJ.ENG. | ARCT. | CHECK | ELECTR. | MECH. | SERVICES | CIVIL | MINE | CONSTR. | STEEL | P.V. | MECH.

DESCRIPTION | DATE | BY

REVISIONS

DESCRIPTION | DATE | BY

REVISIONS

BB

This reference scale bar has been added to the original drawing. The scale of the bar is the same as the image, therefore it is representative of the for the original size.