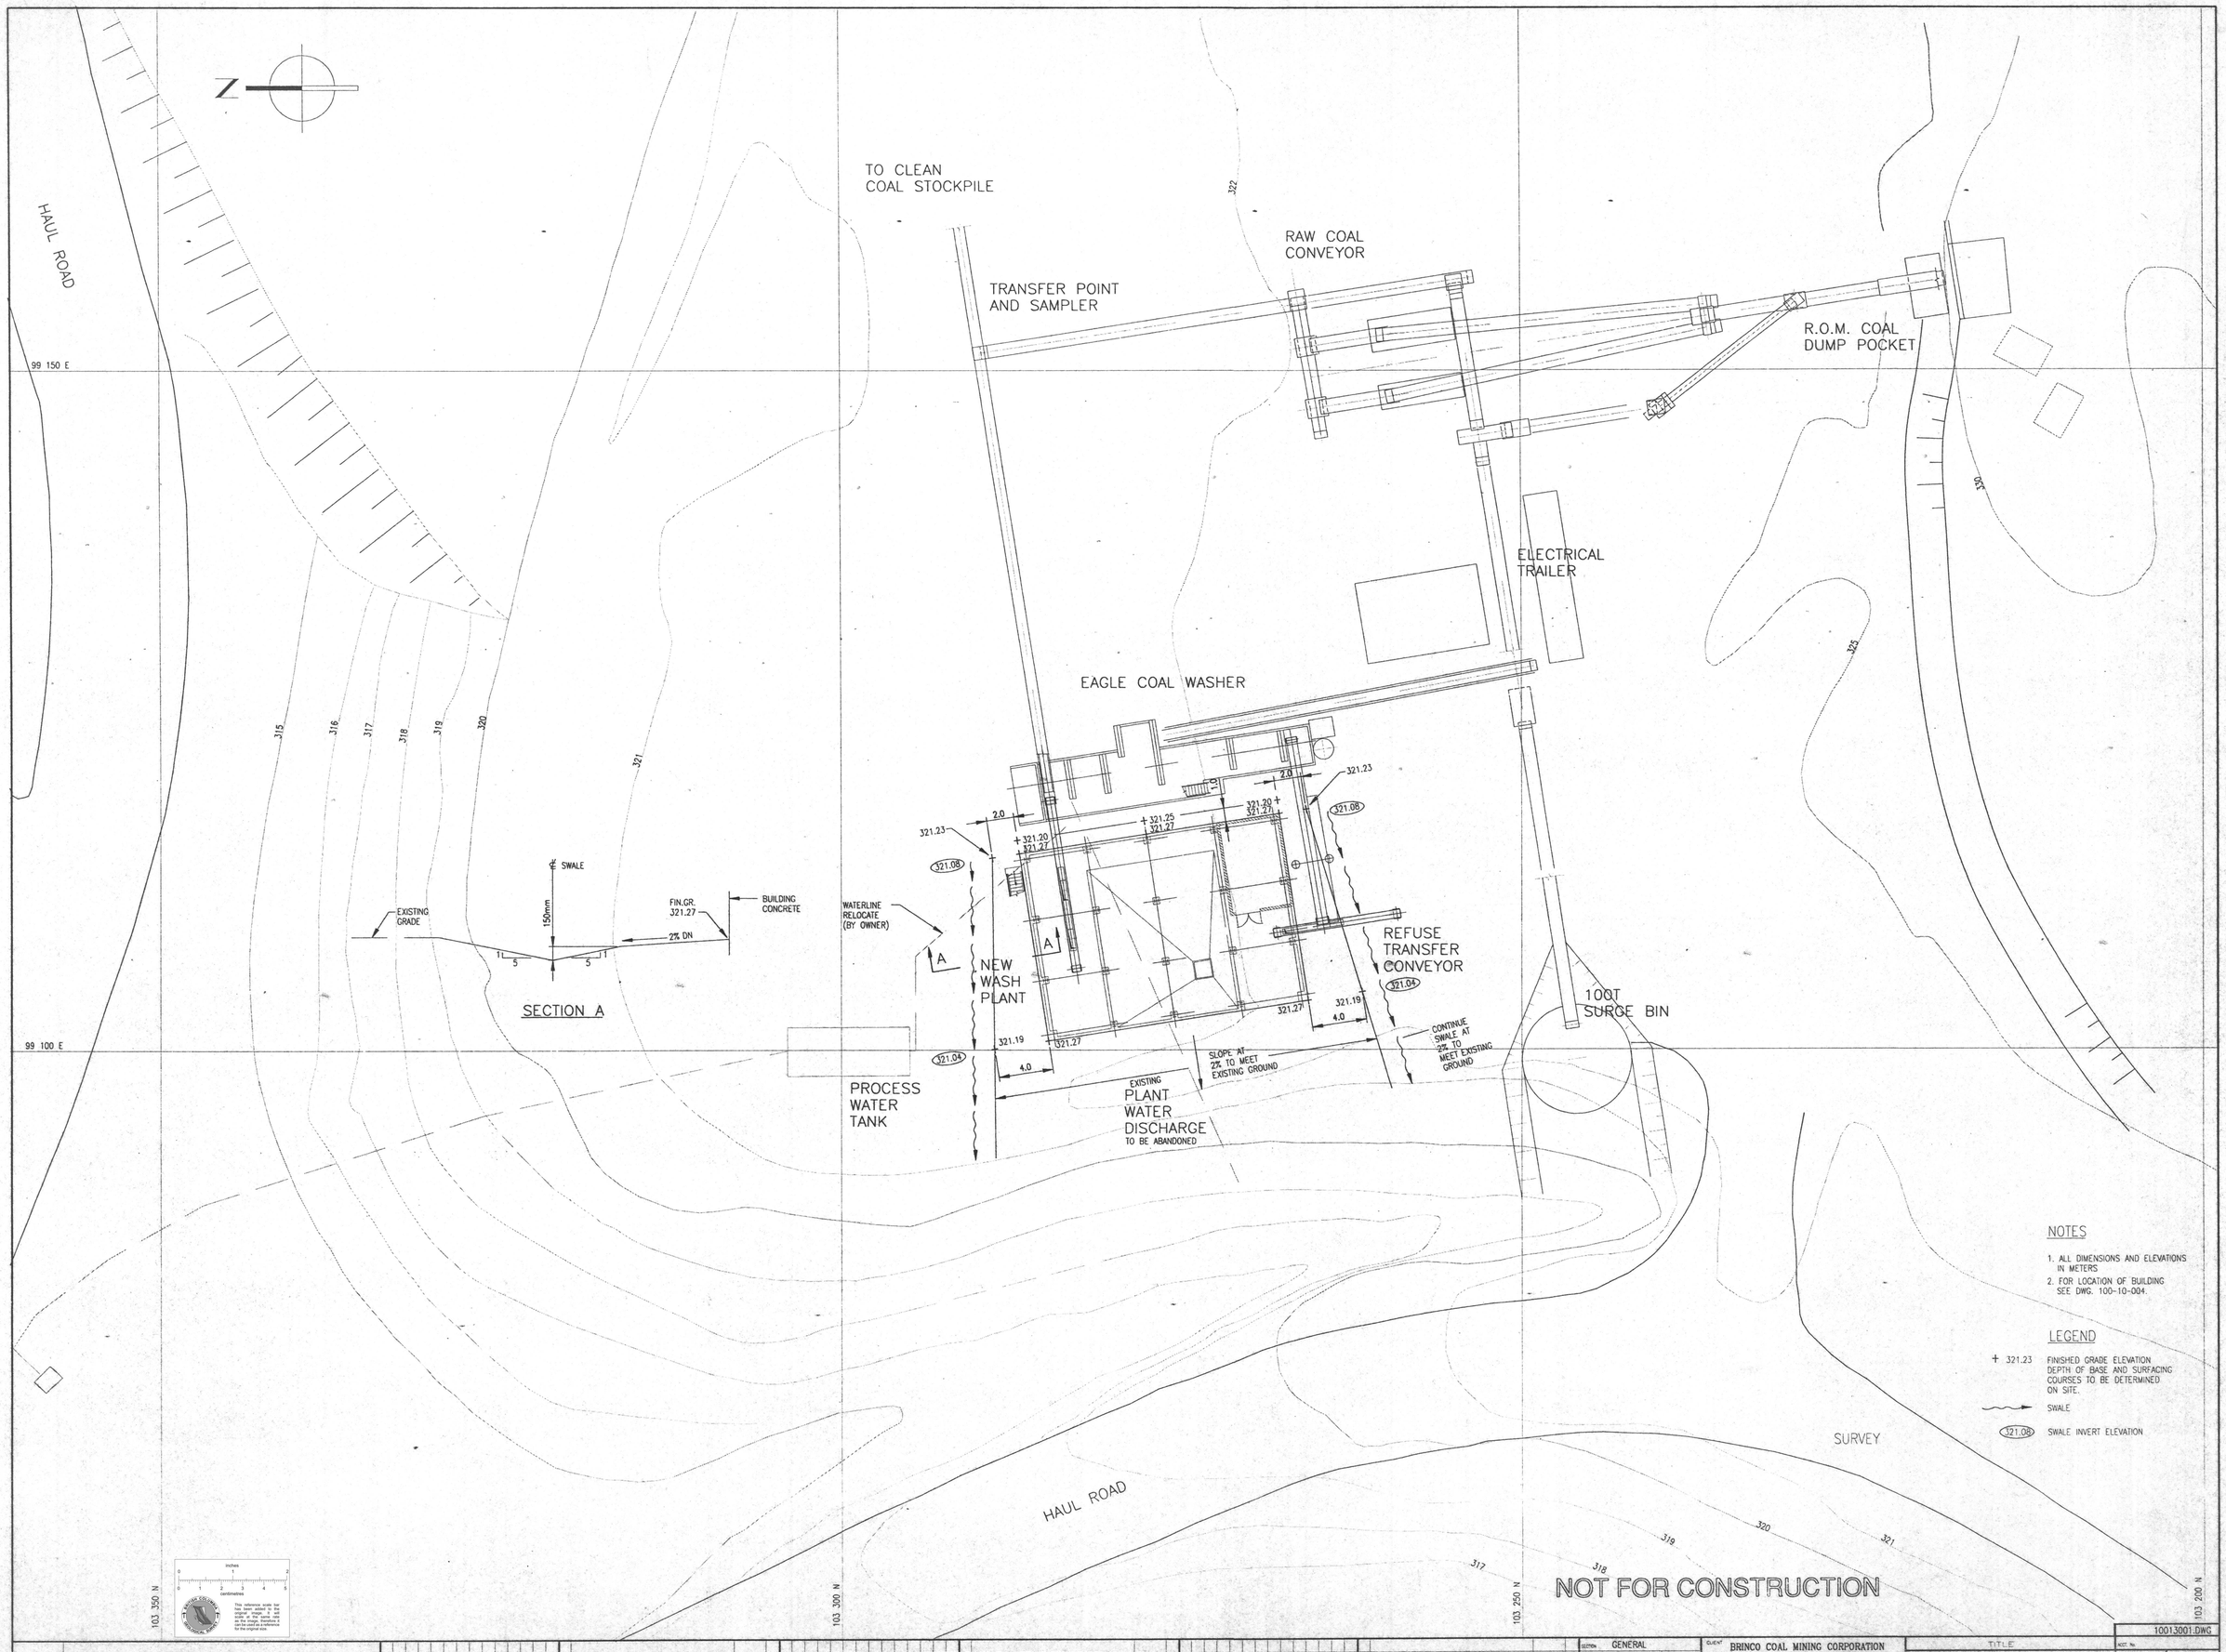

NOTES

1. ALL DIMENSIONS AND ELEVATIONS IN METERS.
2. FOR LOCATION OF BUILDING SEE DWG. 100-10-004.

LEGEND

+ 321.23	FINISHED GRADE ELEVATION DEPTH OF BASE AND SURFACING COURSES TO BE DETERMINED ON SITE.
	SWALE
(321.08)	SWALE INVERT ELEVATION

This reference scale bar has been added to the original image. It will scale at the same rate as the image, therefore it can be used as a reference for the original size.

No	DESCRIPTION	DATE	BY
C	DRAWINGS RE-ISSUED - NO CHANGES TO PREVIOUS ISSUE	JUN95	CHL
B	ISSUED FOR APPROVAL	26AUG93	EP
A	ISSUED FOR COMMENTS	26AUG93	EP

REVISIONS

SECTION	GENERAL
SCALE:	1:150
DKT.	
DESIGNED BY:	JUN/93
DRAWN BY:	CHL JUN/93
CHECKED BY:	
APPROVED BY:	

CLIENT: BRINCO COAL MINING CORPORATION
Division of Hillsborough Resources Limited
LOCATION: CAMPBELL RIVER B.C.

KILBORN

TITLE
QUINSAM COAL – WASH PLANT EXPANSION
SITE GRADING PLAN

KCT. No.	10013001.DWG
PROJECT No.	8537
DIVISION No.	25
DRAWING NUMBER	100-13-001
REV.	C

752969

93/09/23 13:26

DWG.NO | REFERENCE DRAWINGS