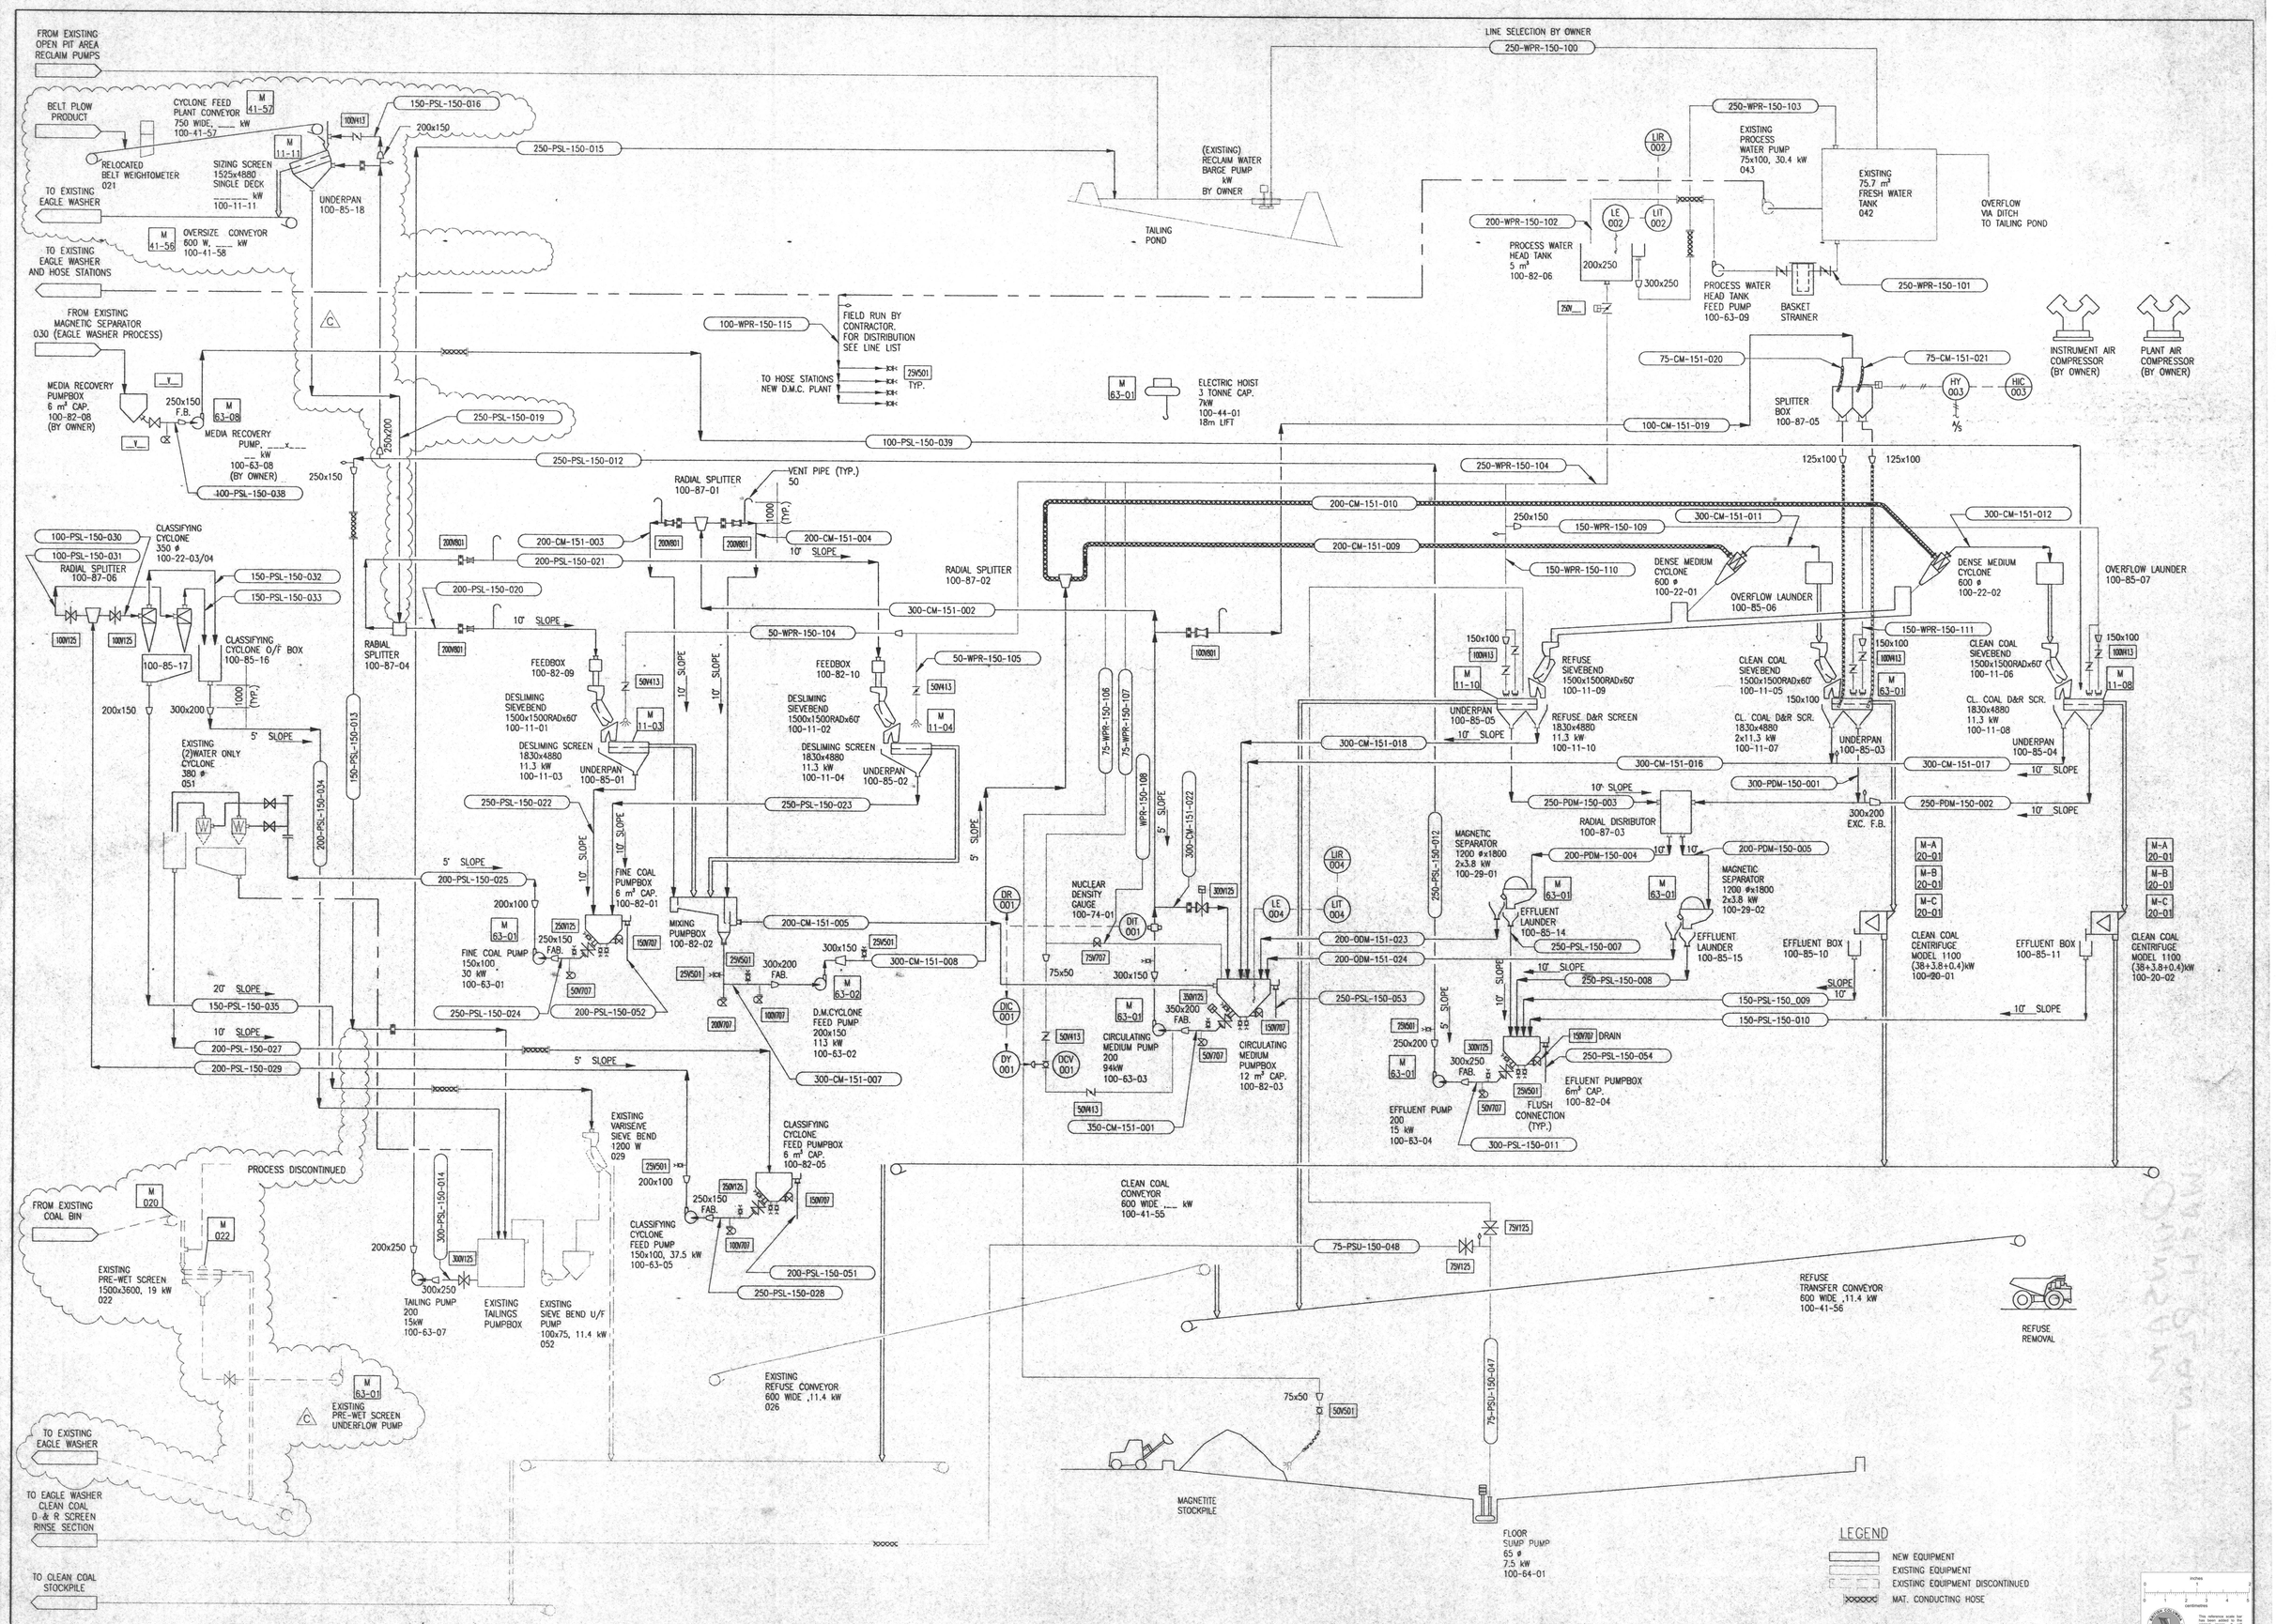

No.	Description	Date	By
C	DRAWINGS RE-ISSUED - NO CHANGES TO PREVIOUS ISSUE	JUN95	GWL
B	FEED CONV. & SIZING SCREEN ADDED	19NOV93	GL
A	ISSUED FOR COMMENTS	02SEP93	GWL

SECTION: PIPING
SCALE: NONE
DRAWN BY: GWL — DATE: JULY '93
DESIGNED BY: GWL — DATE: JULY '93
CHECKED BY:
APPROVED BY:

CLIENT: BRINCO COAL MINING CORPORATION
Division of Hillsborough Resources Limited
LOCATION: CAMPBELL RIVER B.C.

KILBORN

ENGINEERING DATA CONTAINED HEREIN ARE RESTRICTED IN USE FOR THE ORIGINAL PURPOSE FOR WHICH THEY ARE PREPARED

TITLE: QUINSAM COAL - WASH PLANT EXPANSION
DENSE MEDIUM CYCLONE PLANT
P & I DIAGRAM

10017002.DWG
PROJECT No. 8537
DIVISION No. 25
DRAWING NUMBER 100-17-002
REV. C

752973

95/06/23 13:01