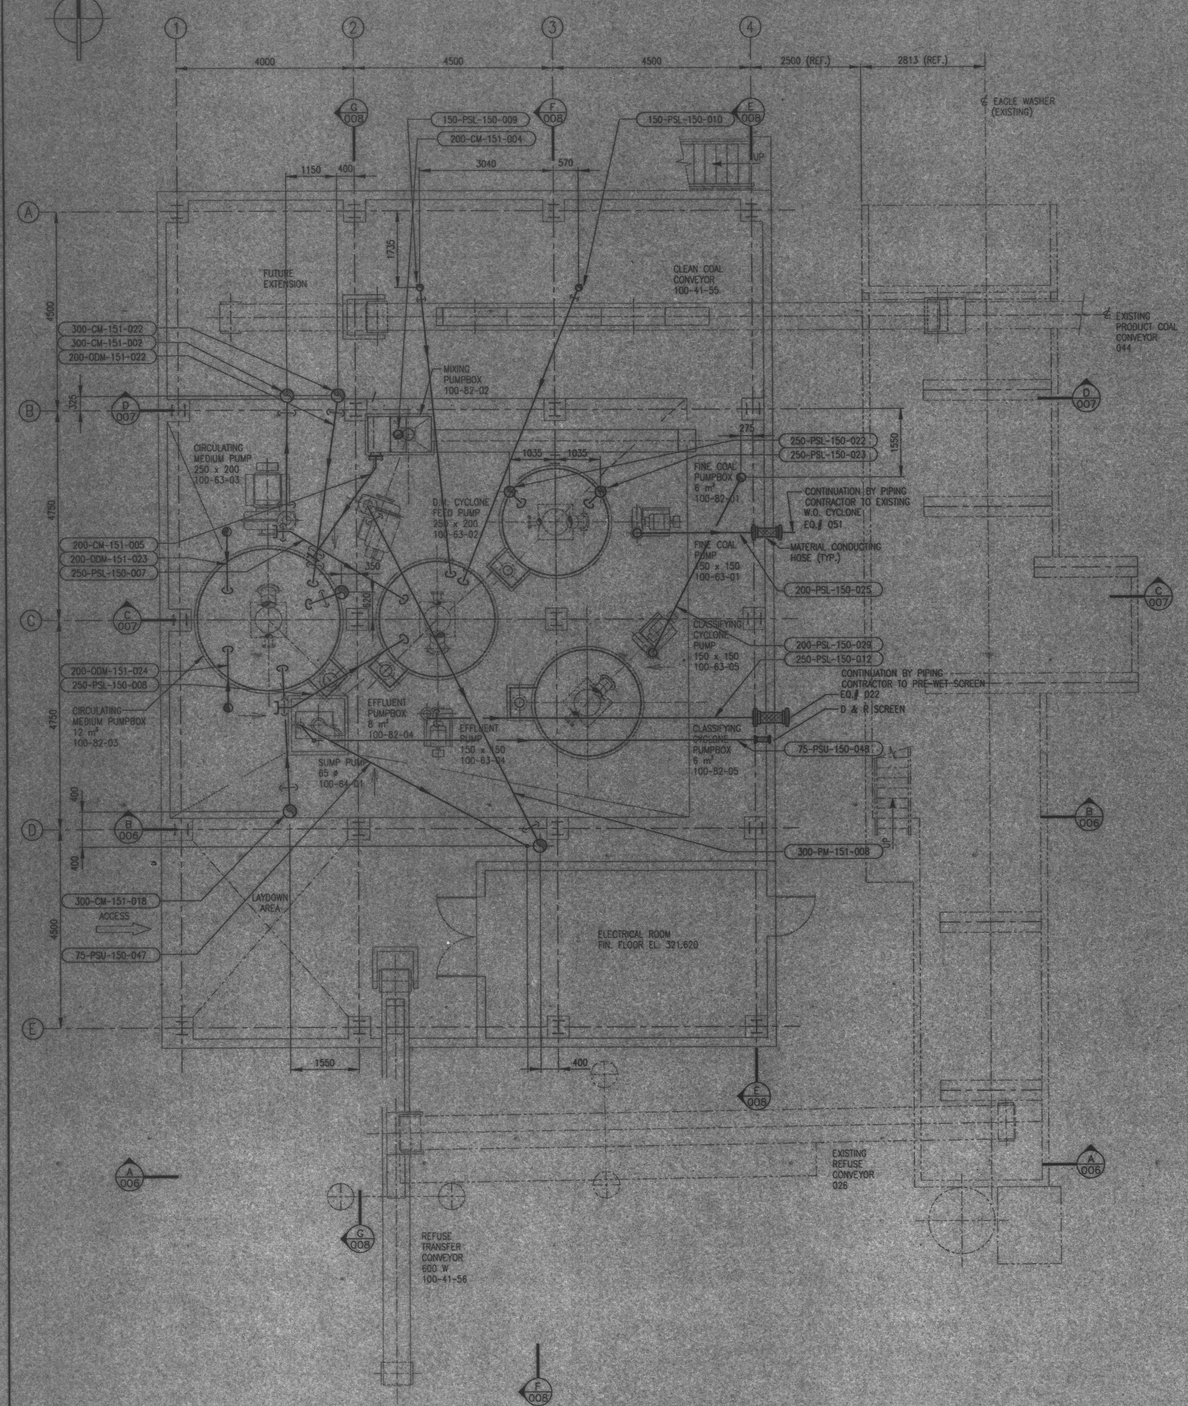

PLAN @ FIN. FLOOR H.P. EL. 321.420

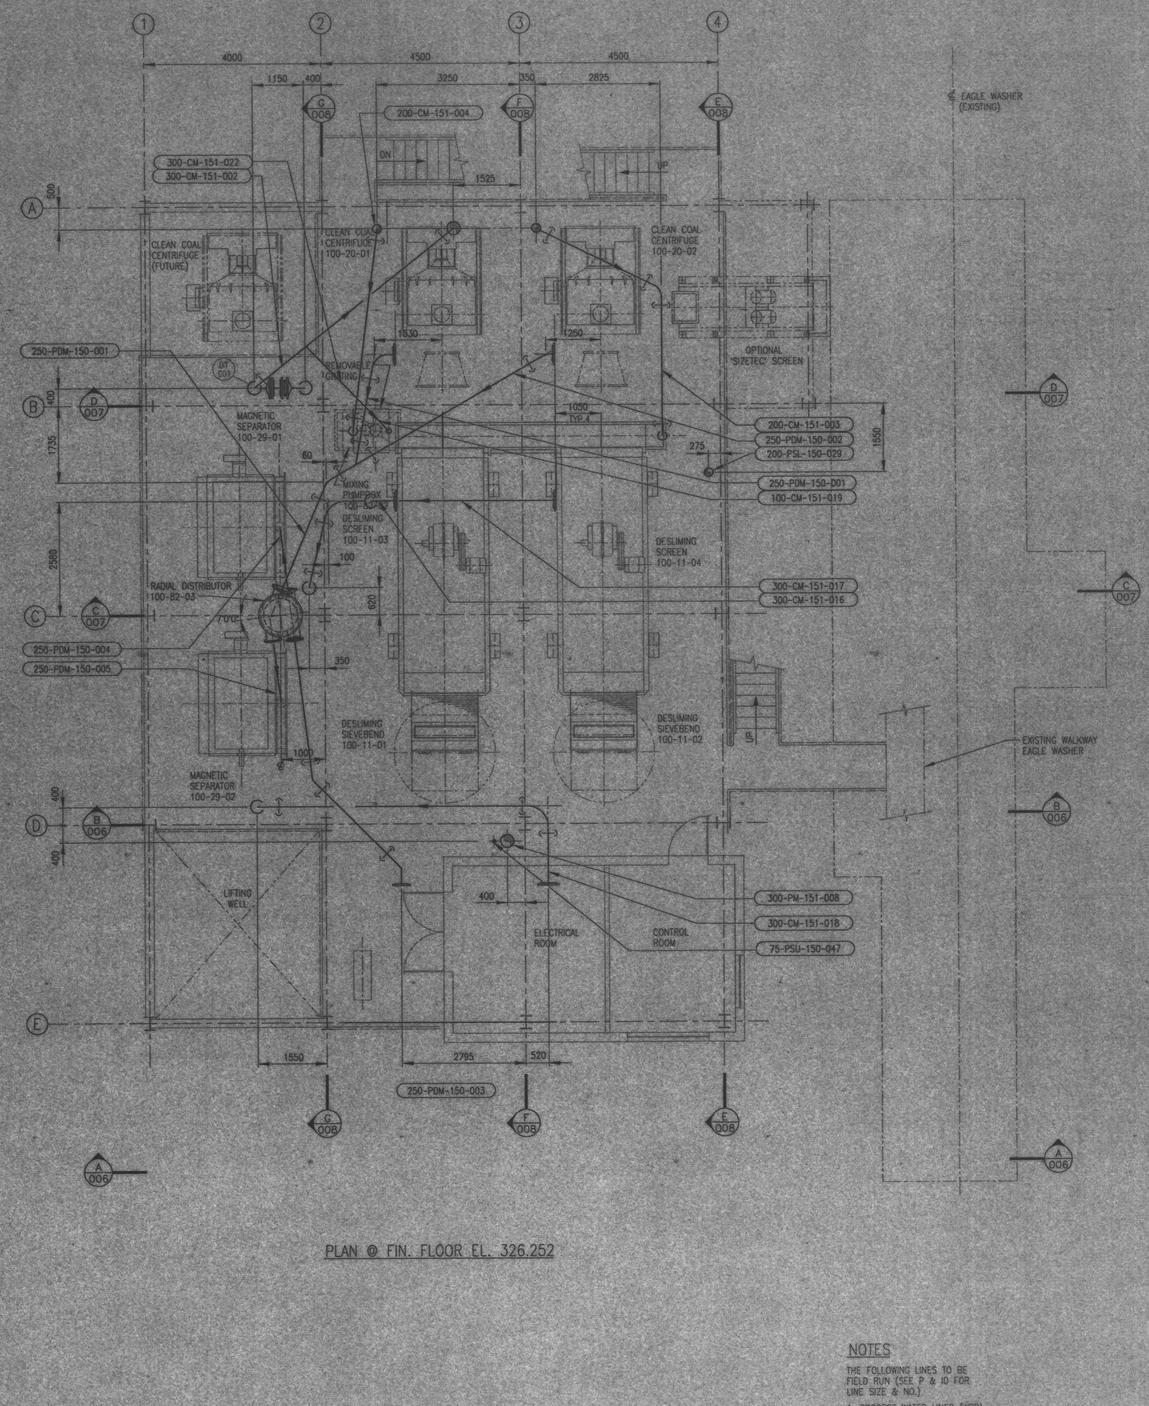

PLAN @ FIN. FLOOR EL. 326.252

NOTES

THE FOLLOWING LINES TO BE FIELD RUN (SEE P & ID FOR LINE SIZE & NO.)

1. PROCESS WATER LINES (WPR)
2. INST. & PLANT AIR LINES
3. HOSE STATIONS
4. ALL PIPES FROM NEW PLANT TO EXISTING PLANT SHALL HAVE A FLEX. CONNECTION USING MAT. HOSE

NOT FOR CONSTRUCTION

REFERENCE DRAWINGS	DESCRIPTION REVISIONS	DATE	BY	DESCRIPTION REVISIONS	DATE	BY	DESCRIPTION REVISIONS
				B. DRAWINGS RE-ISSUED - NO CHANGES TO PREVIOUS ISSUE	JUN95/OR.		
				A. ISSUED FOR APPROVAL	05SEP93/OR.		

SCALE: 1:50 | DRAWN BY: E.P. | DATE: AUG. '93 | CHECKED BY: E.P. | DATE: AUG. '93 | APPROVED BY:

CLIENT: BRINCO COAL MINING CORPORATION
Division of Hillsborough Resources Limited
LOCATION: CAMPBELL RIVER B.C.

KILBORN

ENGINEERING DATA CONTAINED HEREIN ARE RESTRICTED IN USE FOR THE ORIGINAL PURPOSE FOR WHICH THEY ARE PREPARED.

1001/004.DWG

TITLE: QUINSAM COAL - WASH PLANT EXPANSION
D.M. CYCLONE PLANT
PIPING GENERAL ARRANGEMENT
PLAN GROUND FLOOR, SEC. FLOOR

PROJECT No.	PHASE No.
8537	25

DRAWING NUMBER: 100-17-004 REV. 8

752974

95/06/23 11:36