


PLAN @ FIN. FLOOR EL. 331.052

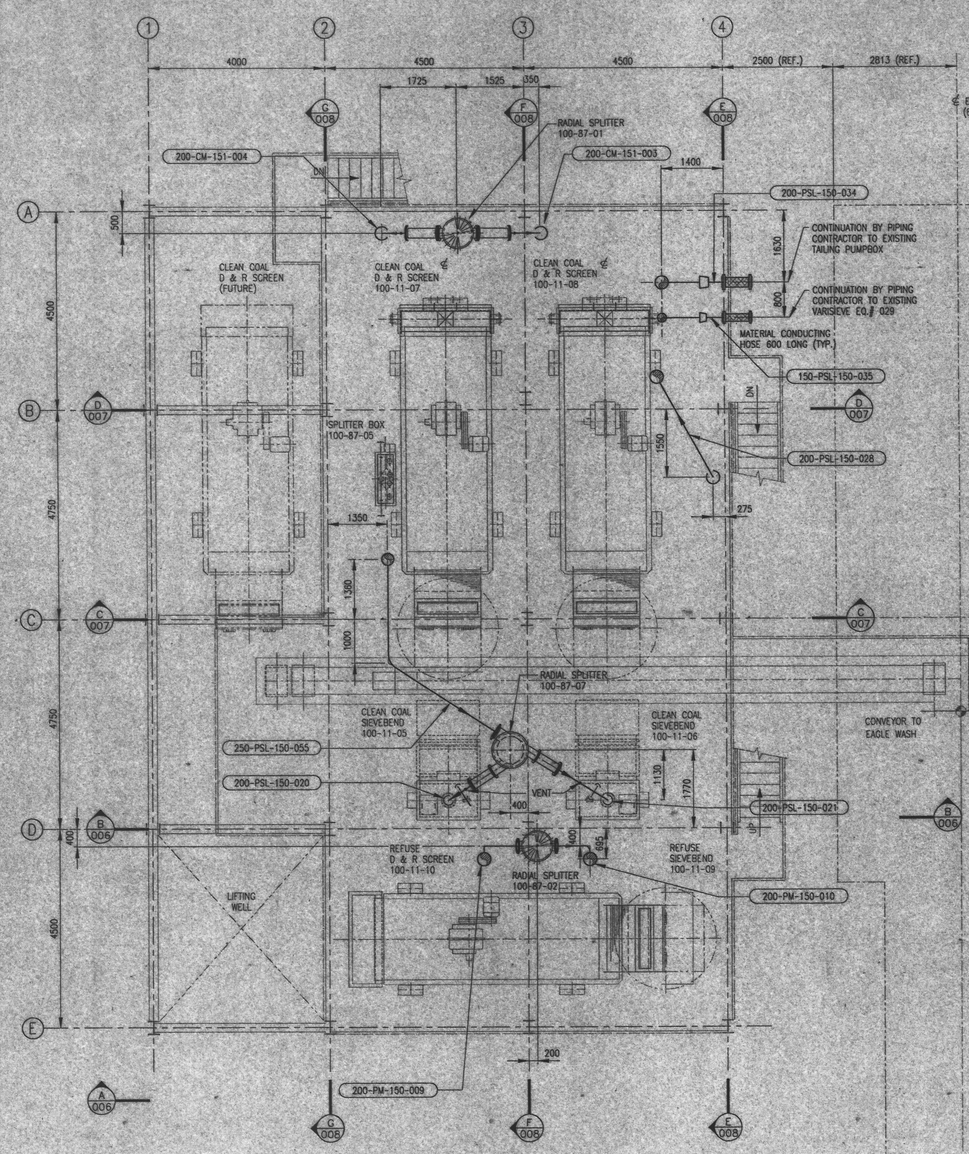


PLAN @ FIN. FLOOR EL. 336.052

NOT FOR CONSTRUCTION

| DWG.NO | REFERENCE DRAWINGS |
|---|---|

| NO | DESCRIPTION | DATE | BY |
|---|---|---|---|
| B | DRAWINGS RE-ISSUED - NO CHANGES TO PREVIOUS ISSUE | JUN95 | DR |
| A | ISSUED FOR APPROVAL | 09SEP93 | DR |

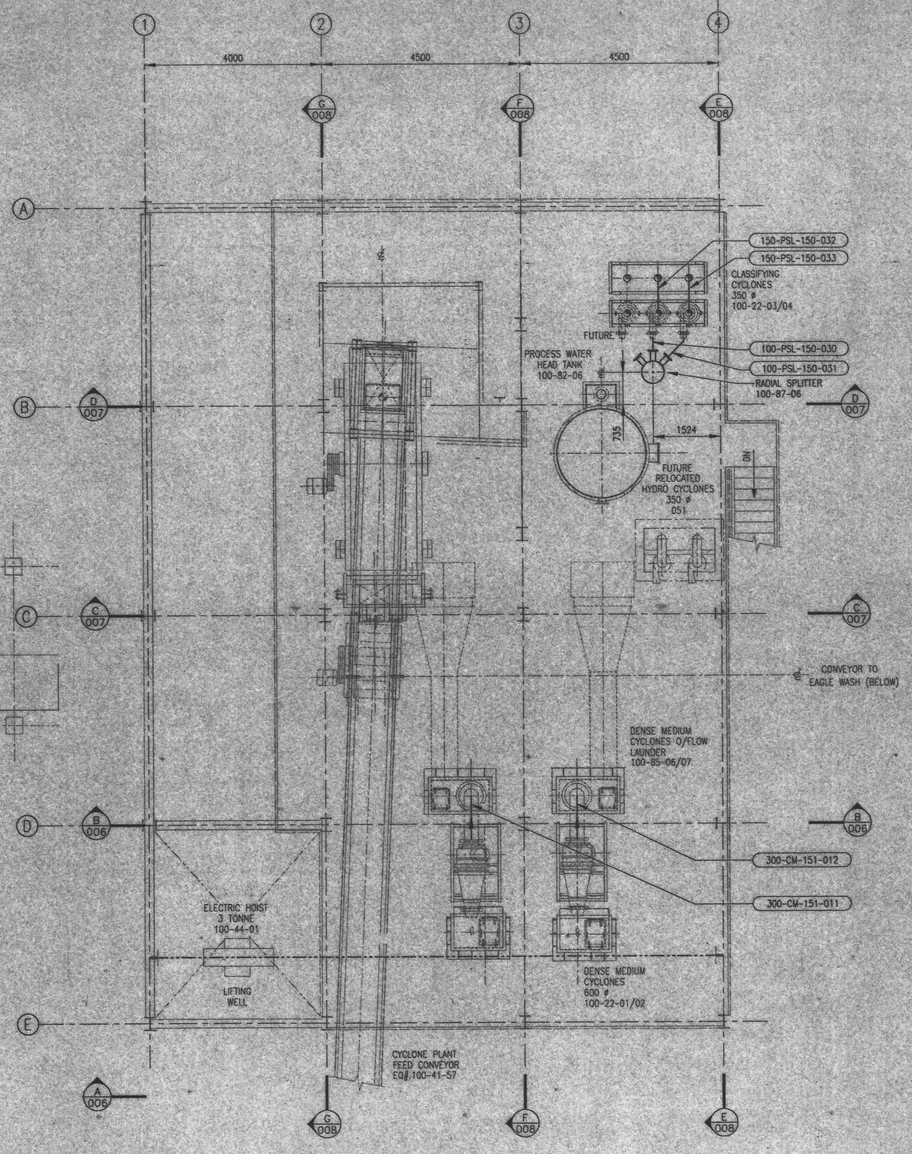REVISIONS

SECTION: PIPING
SCALE: 1:50 DATE
DRAWN BY: E.P. AUG.'93
CHKD BY: E.P. AUG.'93
DESIGNED BY:
APPROVED BY:

CLIENT: BRINCO COAL MINING CORPORATION
Division of Hillsborough Resources Limited
LOCATION: CAMPBELL RIVER B.C.

KILBORN

ENGINEERING DATA CONTAINED HEREIN ARE RESTRICTED IN USE FOR THE ORIGINAL PURPOSE FOR WHICH THEY ARE PREPARED

10017005.DWG

TITLE
QUINSAM COAL - WASH PLANT EXPANSION
D.M. CYCLONE PLANT
PIPING GENERAL ARRANGEMENT
PLAN THIRD FLOOR, FOURTH FLOOR

KILL. No. 8537 | CLIENT No. 25

DRAWING NUMBER 100-17-005 | sht 1 of 1 | B

752975

95/06/23 11:43