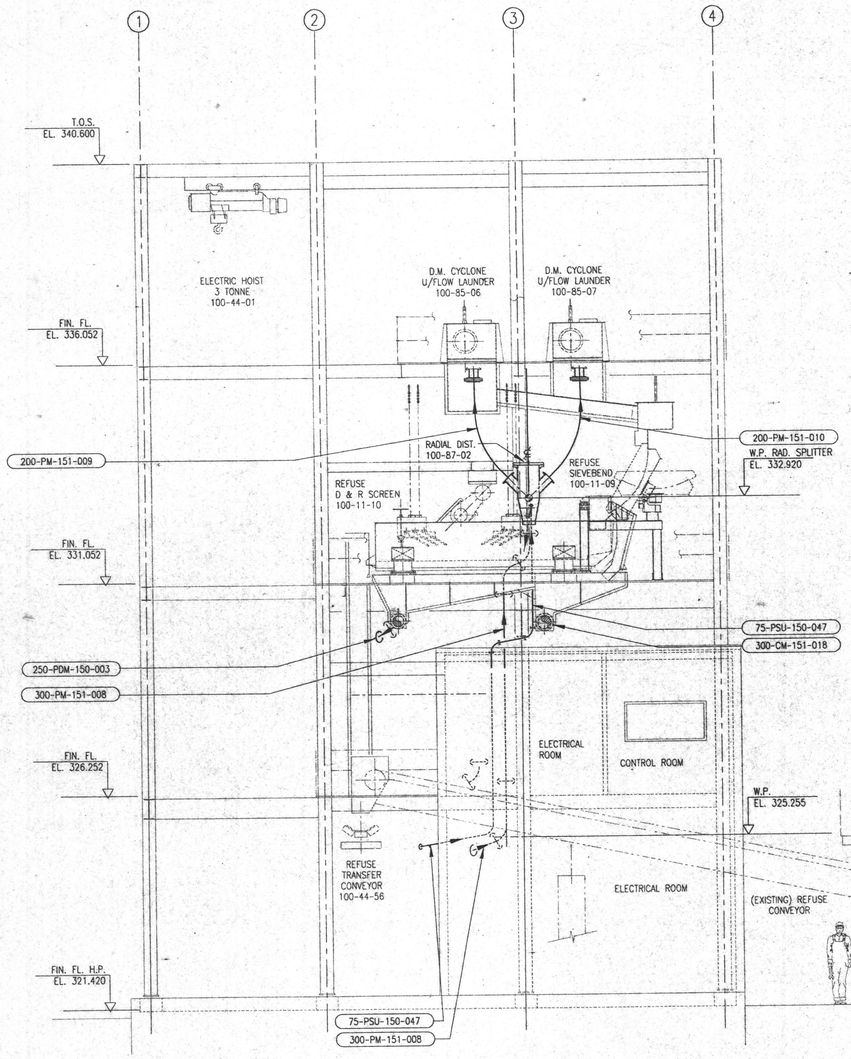

SECTION A 004

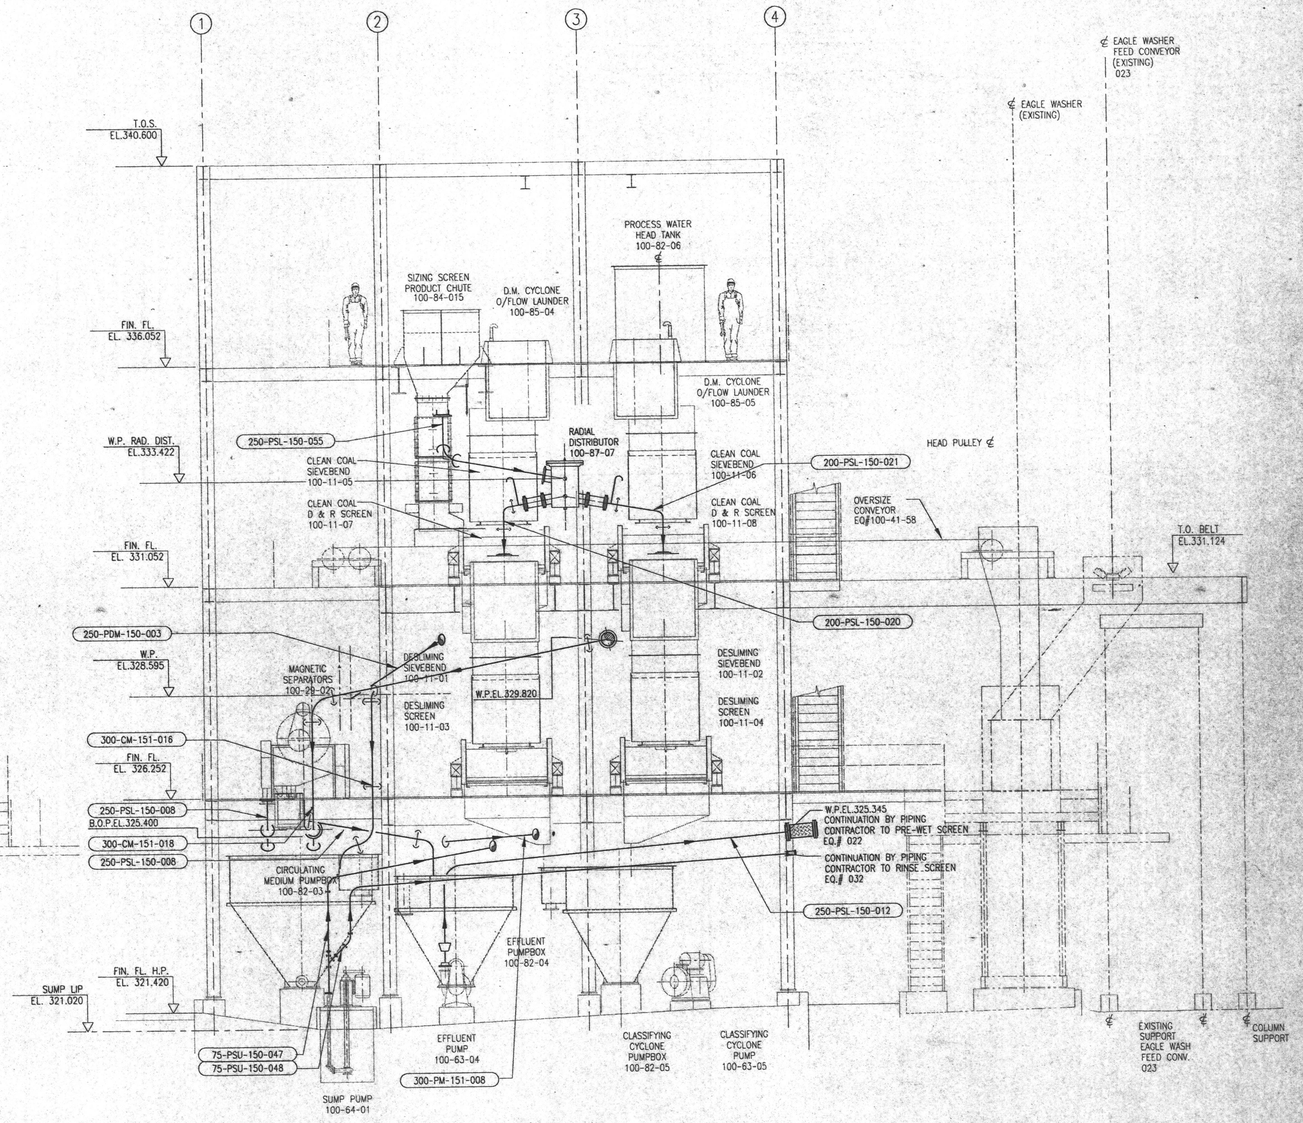

SECTION B 004

NOTES

1 - FOR GENERAL PIPING NOTES
SEE DWG. NO. 100-17-004

NOT FOR CONSTRUCTION

NO.	DESCRIPTION	DATE	BY
B	DRAWINGS RE-ISSUED - NO CHANGES TO PREVIOUS ISSUE	JUN95	CWL
A	ISSUED FOR APPROVAL	09SEP93	CWL

REVISIONS

DWG.NO REFERENCE DRAWINGS

SECTION PIPING
SCALE 1:50 DATE AUG '93
DESIGNED BY E.P. AUG '93
DRAWN BY E.P.
CHECKED BY
APPROVED BY

CLIENT BRINCO COAL MINING CORPORATION
Division of Hillsborough Resources Limited
LOCATION CAMPBELL RIVER B.C.
KILBORN

ENGINEERING DATA CONTAINED HEREIN ARE RESTRICTED IN USE FOR THE ORIGINAL PURPOSE FOR WHICH THEY ARE PREPARED
10017006.DWG

TITLE
QUINSAM COAL - WASH PLANT EXPANSION
D.M. CYCLONE PLANT
PIPING GENERAL ARRANGEMENT
SECTIONS 'A' & 'B'

ASSY. NO. 85.37
PROJECT NO. 25
DRAWING NUMBER 100-17-006
SH. 1 REV. B

752976

95/06/23 11:47

Inches 0 1 2 3 4 5
Centimetres 0 1 2 3 4 5 6 7 8 9 10 11 12
This reference scale bar has been added to the drawing. It may be used to scale or size work, and as the image, it retains a record of the original size for the original work.