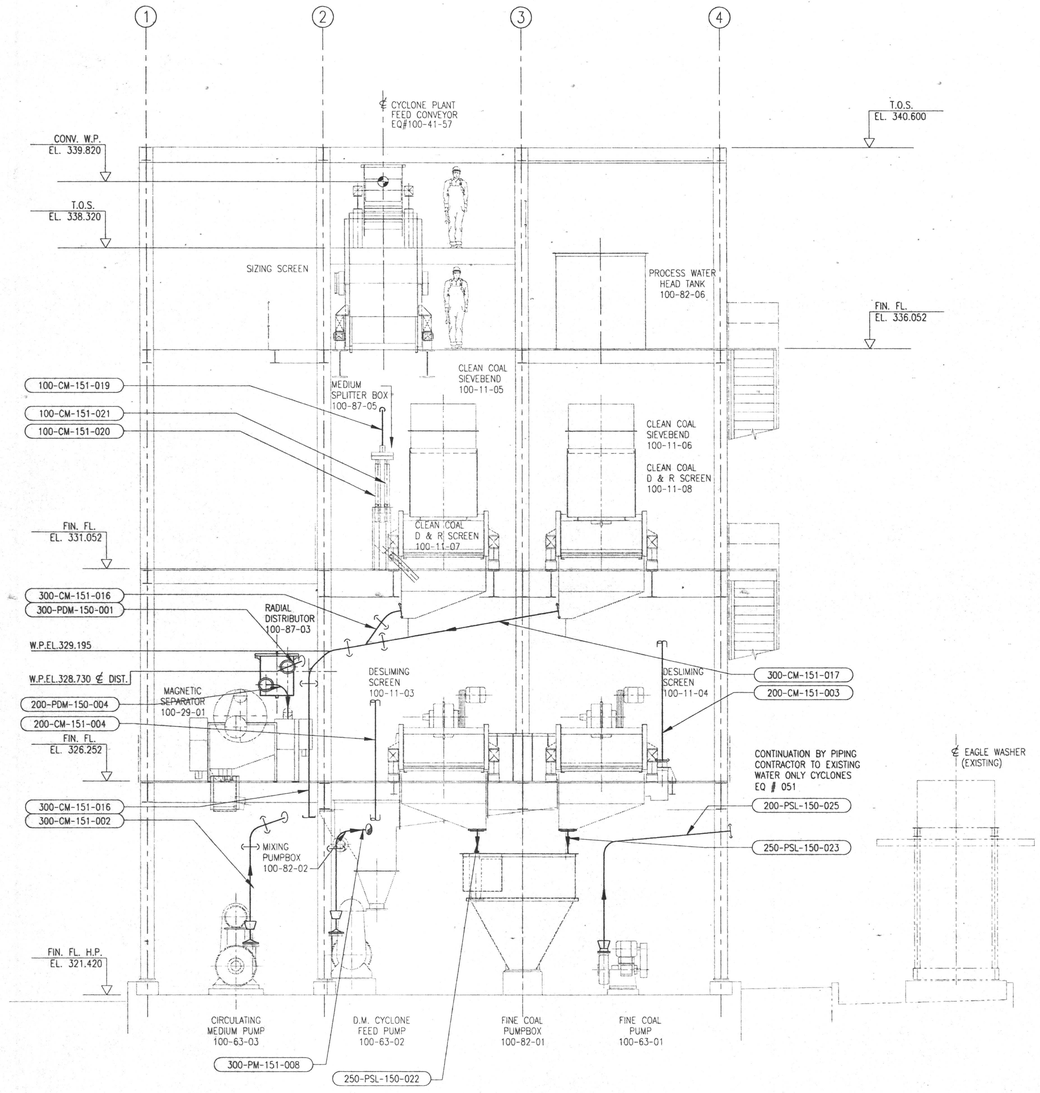

SECTION C/004

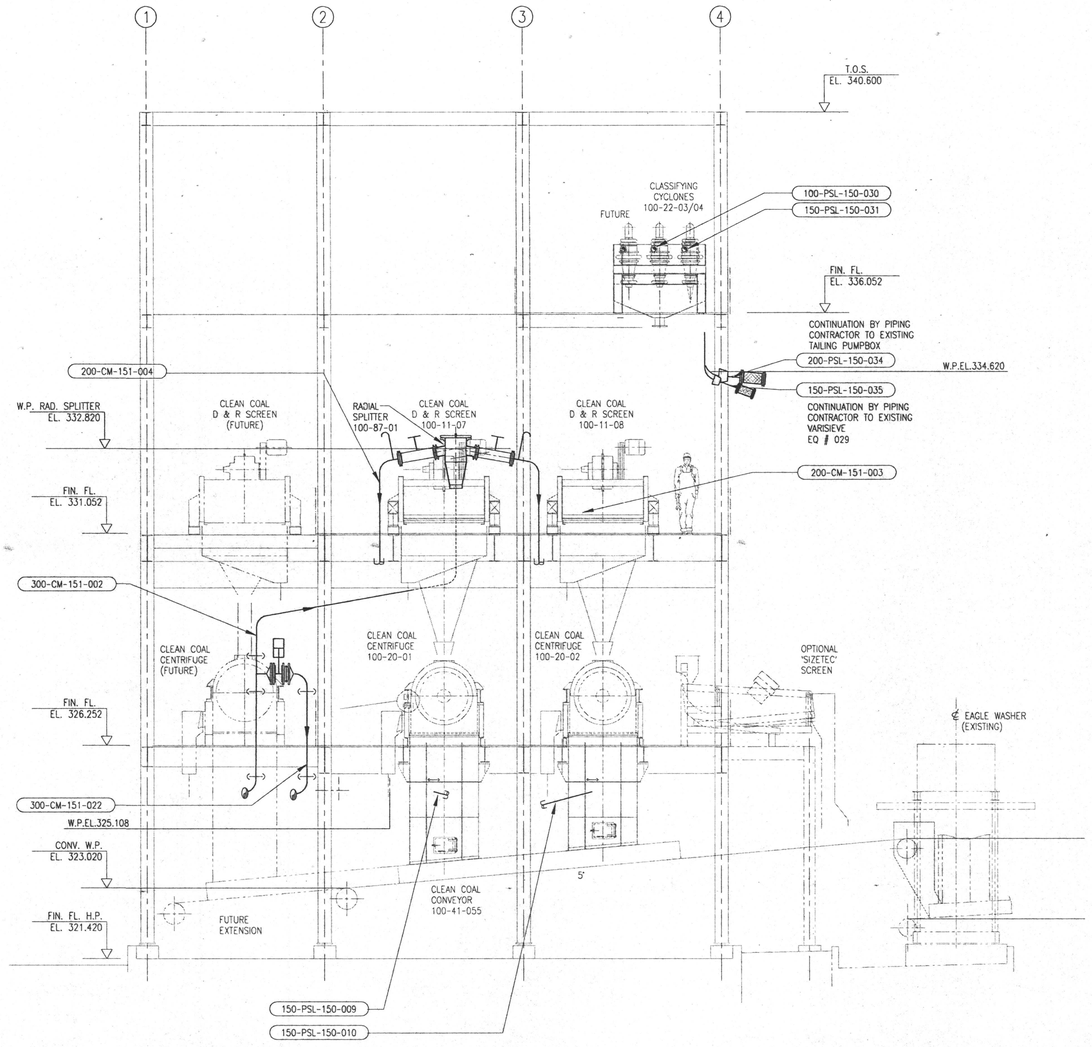

SECTION D/004

NOTES:

1 - FOR GENERAL PIPING NOTES SEE DWG. NO. 100-17-004

NOT FOR CONSTRUCTION

ENGINEERING DATA CONTAINED HEREIN ARE RESTRICTED IN USE FOR THE ORIGINAL PURPOSE FOR WHICH THEY ARE PREPARED

No	DESCRIPTION	DATE	BY
B	DRAWINGS RE-ISSUED - NO CHANGES TO PREVIOUS ISSUE	JUN95	CWL
A	ISSUED FOR APPROVAL	09SEP93	CWL

REVISIONS

SECTION: PIPING
SCALE: 1:50
DRAWN BY: E.P. DATE: AUG '93
CHECKED BY: E.P. DATE: AUG '93
APPROVED BY:

CLIENT: BRINCO COAL MINING CORPORATION
Division of Hillsborough Resources Limited
LOCATION: CAMPBELL RIVER B.C.

KILBORN

TITLE
QUINSAM COAL - WASH PLANT EXPANSION
D.M. CYCLONE PLANT
PIPING GENERAL ARRANGEMENT
SECTIONS 'C' & 'D'

ACCT. No. 10017007.DWG
PROJECT No. 8537
DIVISION No. 25
DRAWING NUMBER 100-17-007
REV. B

752977

95/06/23 11:51

DWG.NO REFERENCE DRAWINGS

CLIENT PROJ.MGR. PROJ.ENG. MECH. CHECK ELECTR. MODEL DRAWERS CIVIL MECH. DWGS. STRUC. P.P. MODEL