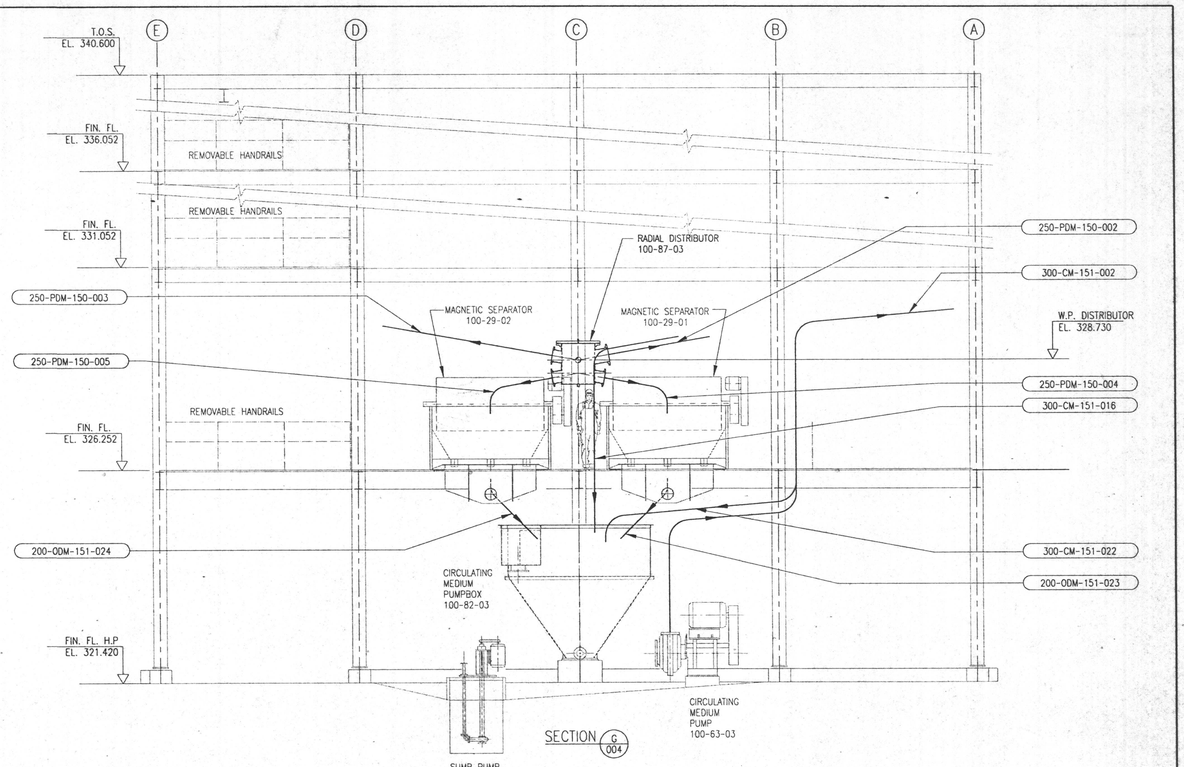

SECTION G/004

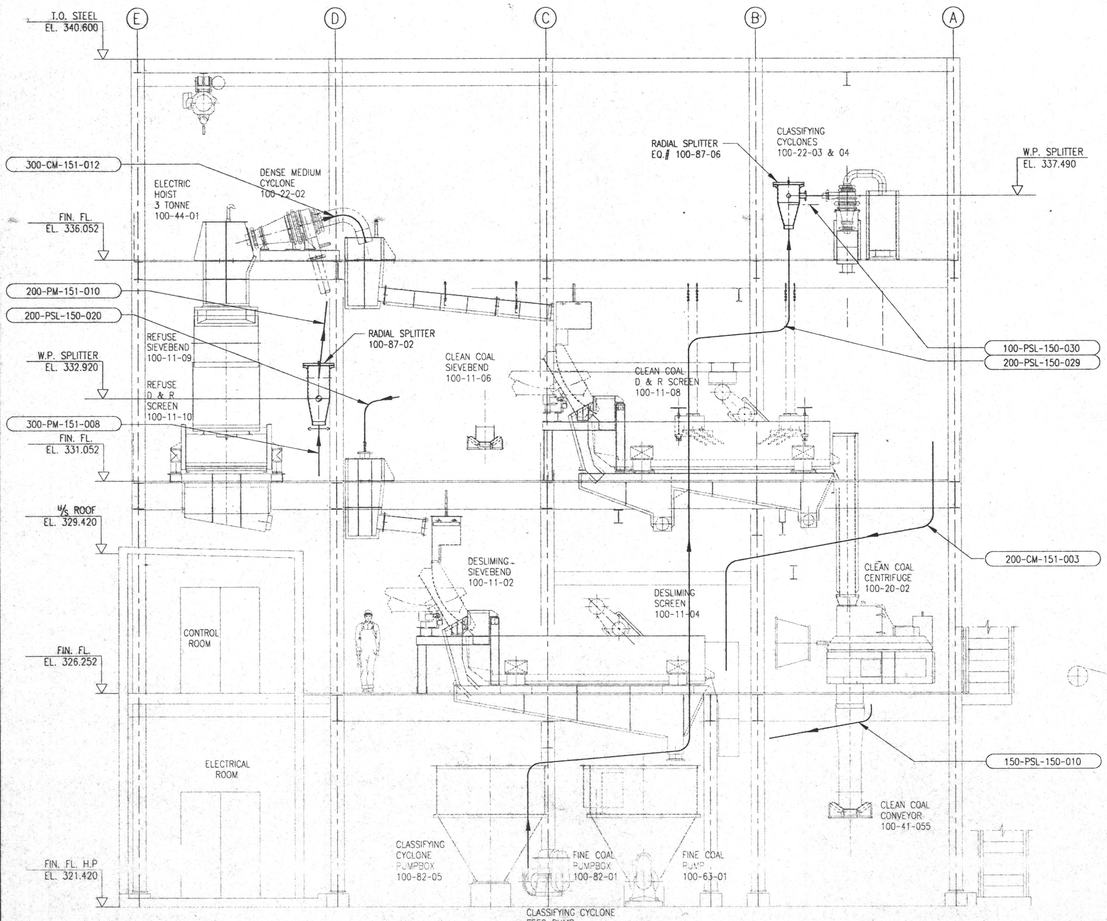

SECTION E/004

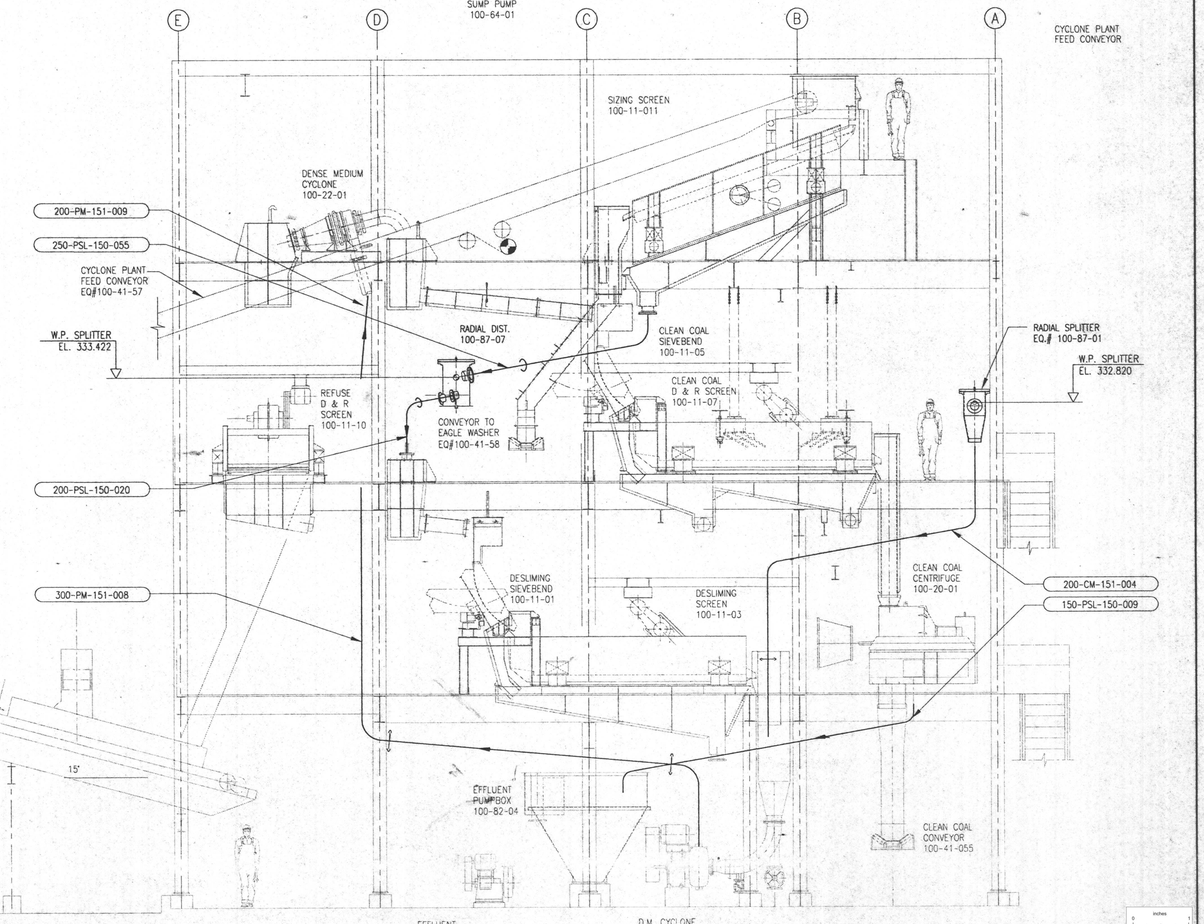

SECTION F/004

NOT FOR CONSTRUCTION

ENGINEERING DATA CONTAINED HEREIN ARE RESTRICTED IN USE FOR THE ORIGINAL PURPOSE FOR WHICH THEY ARE PREPARED

DWG. NO	REFERENCE DRAWINGS	NO.	DESCRIPTION REVISIONS	DATE	BY
		A	DRAWINGS RE-ISSUED - NO CHANGES TO PREVIOUS ISSUE	JUN95	DWL

SECTION: PIPING
SCALE: 1:50 DATE:
DESIGNED BY: E.P. AUG '93
DRAWN BY: E.P. AUG '93
CHECKED BY:
APPROVED BY:

CLIENT: BRINCO COAL MINING CORPORATION
Division of Hillsborough Resources Limited
LOCATION: CAMPBELL RIVER B.C.

KILBORN

TITLE
QUINSAM COAL - WASH PLANT EXPANSION
D.M. CYCLONE PLANT
PIPING GENERAL ARRANGEMENT
SECTIONS E, F & G

ACT. No. 10017008.DWG
PROJECT No. 8537 DIVISION No. 25
DRAWING NUMBER 100-17-008 REV A

752978

95/06/23 11:55