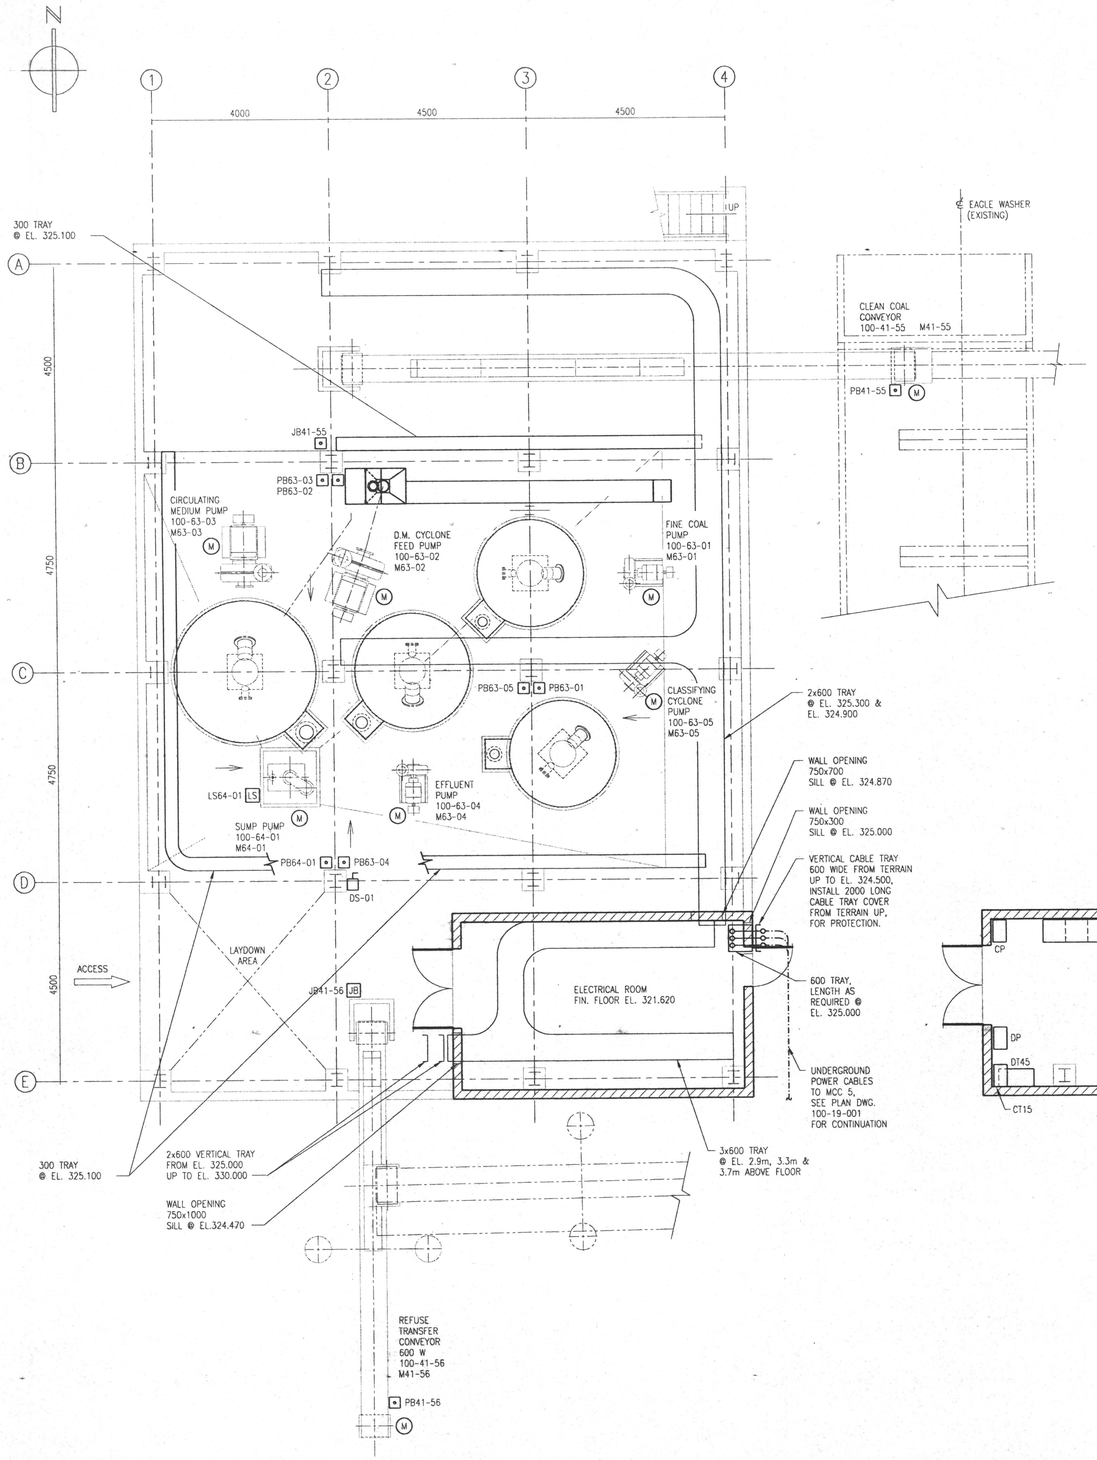

PLAN @ FIN. FLOOR EL. 321.420

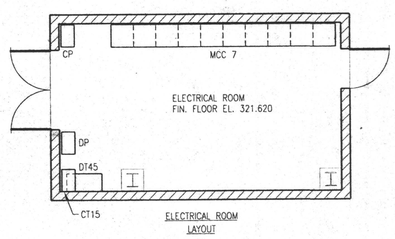

ELECTRICAL ROOM
LAYOUT

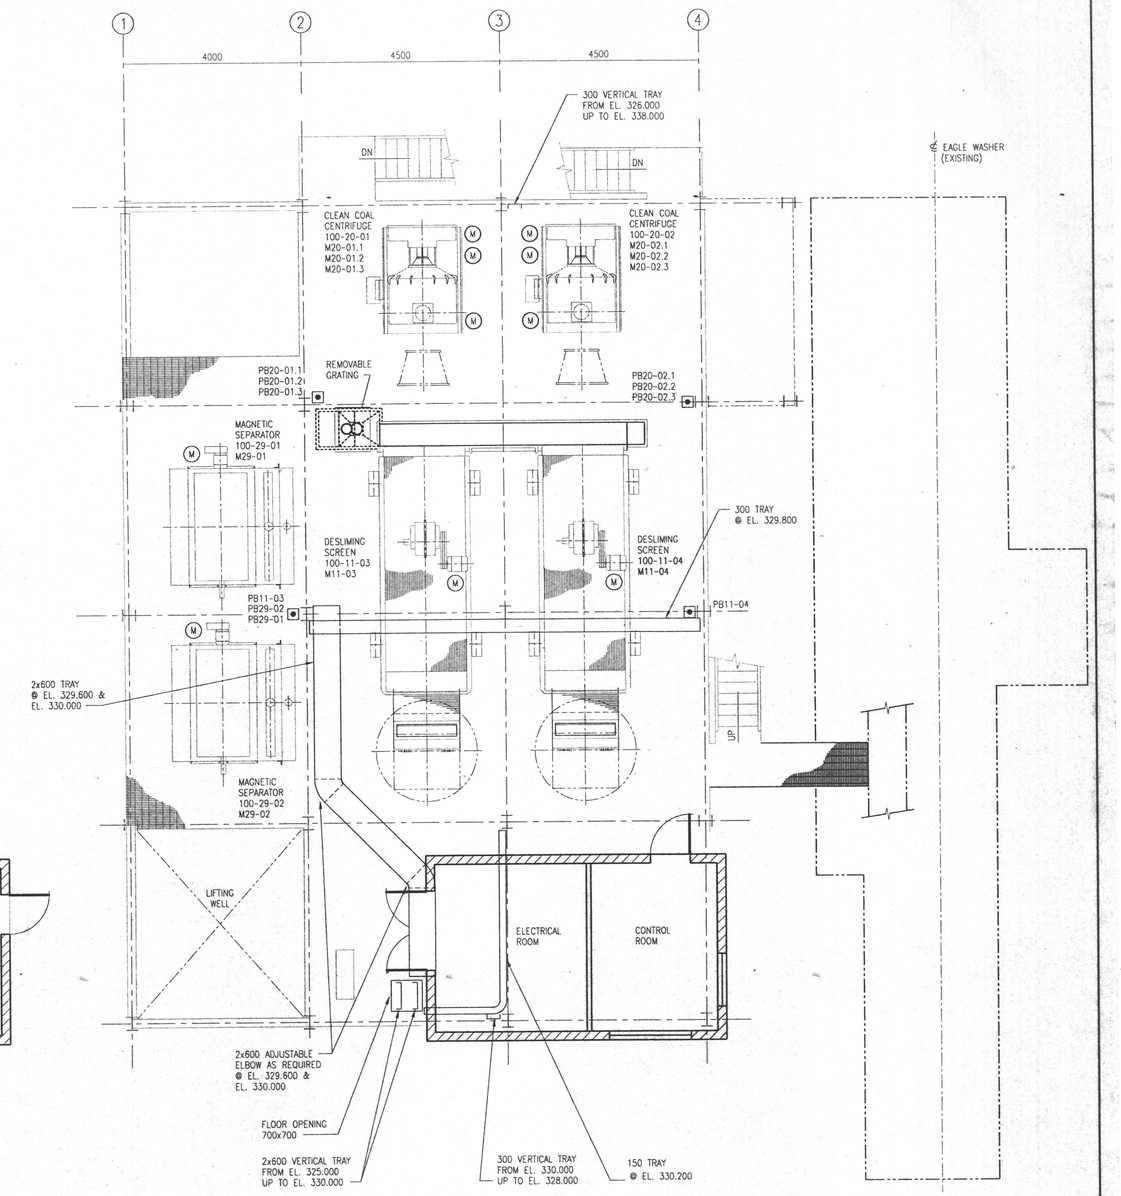

PLAN @ FIN. FLOOR EL. 326.252

NOT FOR CONSTRUCTION

DWG.NO	REFERENCE DRAWINGS
100-19-005	POWER & CONTROL PLAN
100-19-002	SINGLE LINE DIAGRAM
100-19-001	SITE POWER PLAN

No	DESCRIPTION	DATE	BY
B	DRAWINGS RE-ISSUED - NO CHANGES TO PREVIOUS ISSUE	JUN95	DWL
A	ISSUED FOR COMMENTS.	AUG 27/93	

REVISIONS

SECTION: ELECTRICAL
SCALE: 1:50
DESIGNED BY: BOSCHNAK AUG '93
DRAWN BY: MJJ AUG '93
CHECKED BY:
APPROVED BY:

CLIENT: BRINCO COAL MINING CORPORATION
Division of Hillsborough Resources Limited
LOCATION: CAMPBELL RIVER B.C.

KILBORN

ENGINEERING DATA CONTAINED HEREIN ARE RESTRICTED IN USE FOR THE ORIGINAL PURPOSE FOR WHICH THEY ARE PREPARED

TITLE
QUINSAM COAL – WASH PLANT EXPANSION
POWER & CONTROL
PLANS @ FINISH FLOOR
EL. 321.420 & EL. 326.252

10019004.DWG
ADDL. No.
PROJECT No. 8537
DIVISION No. 25
DRAWING NUMBER 100-19-004
REV. B

752981 95/06/23 14:02