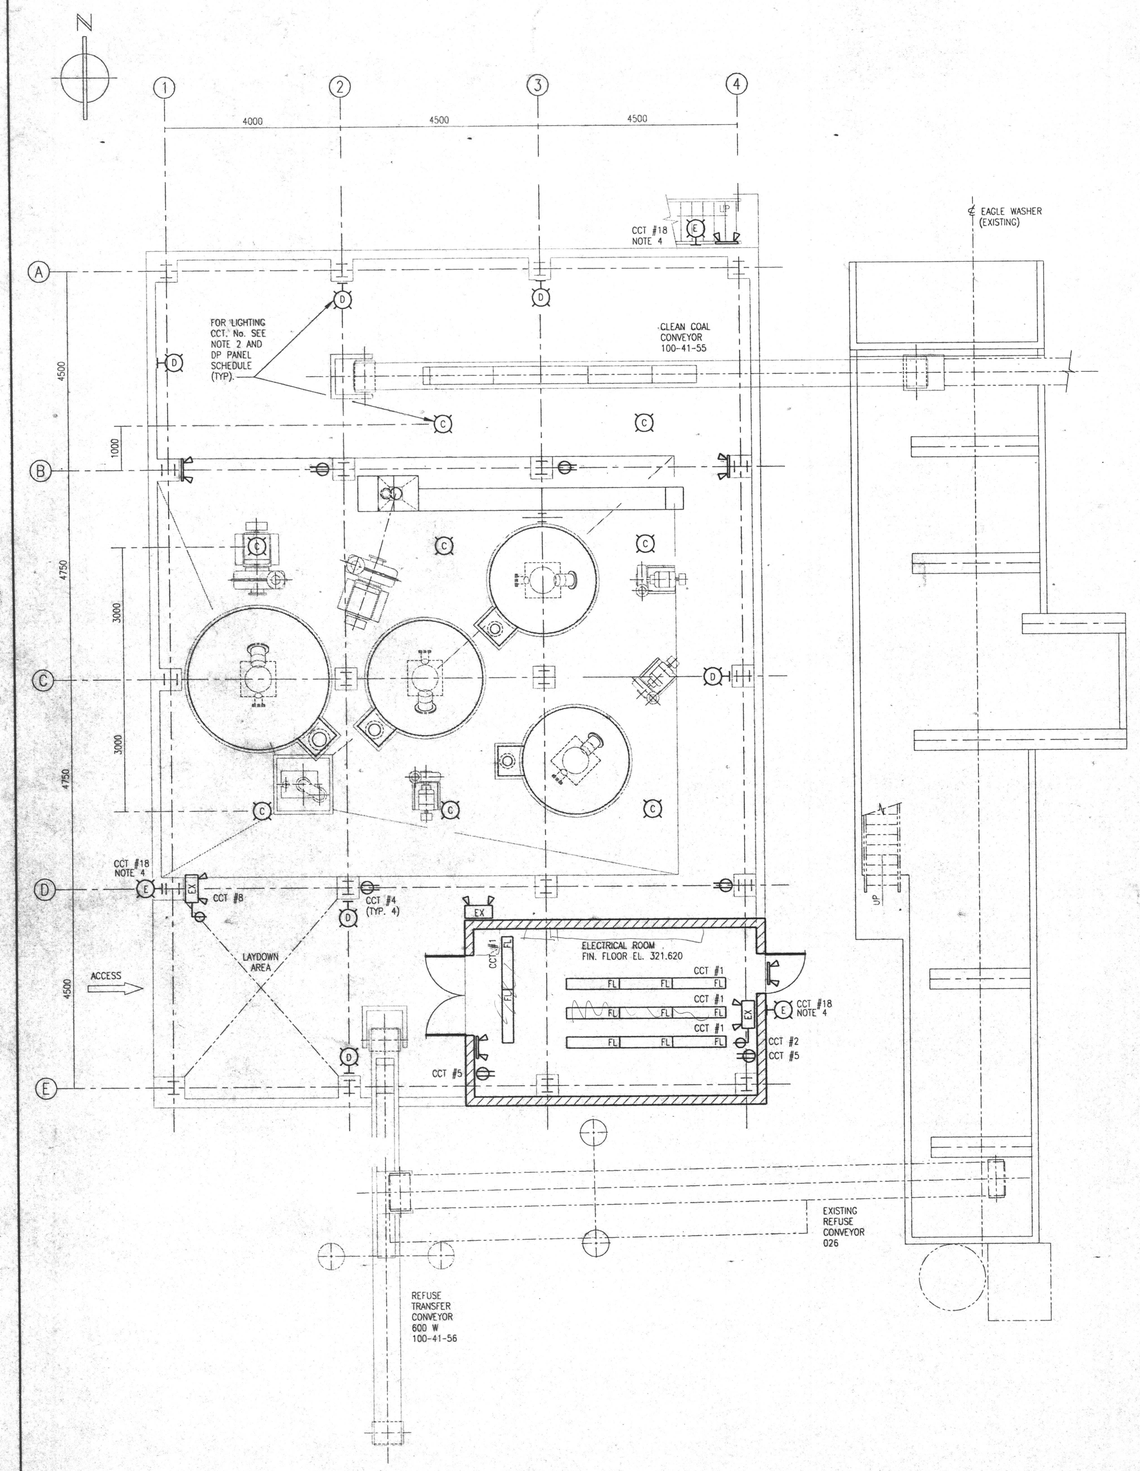

PLAN @ FIN. FLOOR EL. 321.420

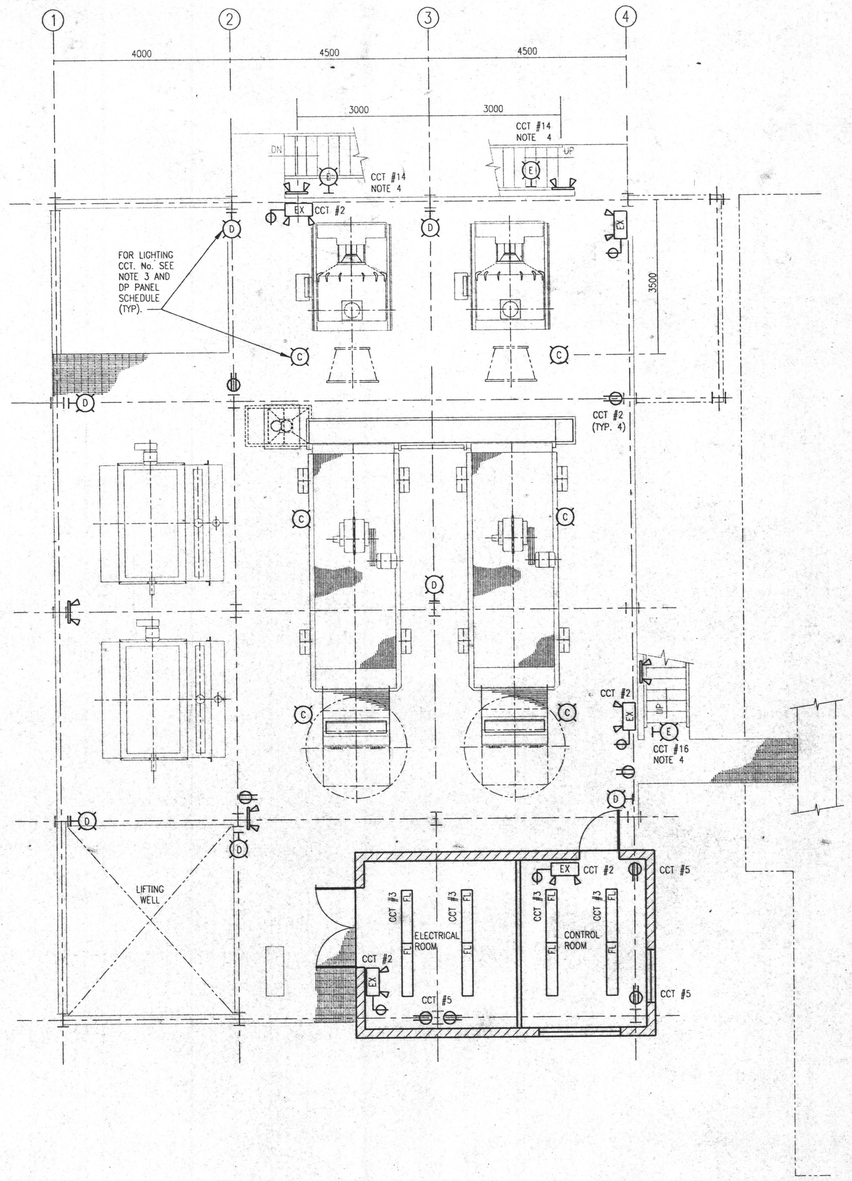

PLAN @ FIN. FLOOR EL. 326.252

NOTES:

1. FOR REFERENCE SEE SINGLE LINE DIAGRAM, DWG. 100-19-002.
2. LIGHTS ON FIRST FLOOR (EL. 321.4m) ARE CONNECTED TO CIRCUITS 7, 9 & 11 FROM DISTRIBUTION PANEL DP. (PH-PH 208 VOLT).
3. LIGHTS ON SECOND FLOOR (EL. 326.2m) ARE CONNECTED TO CIRCUITS 13, 15 & 17 FROM DISTRIBUTION PANEL DP. (PH-PH 208 VOLT).
4. OUTDOOR LIGHTING IS 120 VOLT, CIRCUITS DP-14,16 OR 18.

LEGEND:

FL	FLUORESCENT INDUSTRIAL LUMINAIRE, 2x40W, 120 VOLT @ EL. 3500 ABOVE FLOOR MODEL HALO - METALUX CAT.NO.: DIVM-2-48HO-120-LE3 c/w CHAIN HANGER OR EQUAL.
EX	EMERGENCY LIGHT POWER PACK c/w PLUG-IN CORD, 120 VOLT RECEPTACLE & EXIT SIGN 2000 ABOVE FLOOR. TYPE: READY LITE MODEL NO.: LD12-ISO-IF-2WT--18W=120V OR EQUAL.
	REMOTE HEAD CONNECTED TO EMERGENCY LIGHT POWER PACK 2000 ABOVE FLOOR. TYPE: READY LITE MODEL NO.: WT-2-18W OR EQUAL.
	WALL MOUNTED RECEPTACLE, WEATHER PROOF FS BOX 120VOLT/2x15A.
D	175W/208 VOLT WALL MOUNTED LUMINAIRE c/w LAMP & REFLECTOR MODEL CROUSE HINDS CAT.NO.: VWVM2TW175GPR470-208VOLT INSTALL LUMINAIRE 3000 ABOVE FLOOR.
E	100W/120V WALL MOUNTED LUMINAIRE AND LAMP C-H MODEL CHAMP - LMV CAT.NO.: LMVS2TW100GP-120V-S714.
C	175W/208 VOLT CEILING MOUNT LUMINAIRE AND LAMP MODEL CROUSE HINDS CAT. NO.: VWVM2C175R5-208VOLT.
B	250W/208 VOLT STANCHION MOUNT LUMINAIRE c/w LAMP AND REFLECTOR MODEL CROUSE HINDS CAT. NO.: VWVM2J250RD4-208VOLTS 2500 ABOVE FLOOR.

NOT FOR CONSTRUCTION

ENGINEERING DATA CONTAINED HEREIN ARE RESTRICTED IN USE FOR THE ORIGINAL PURPOSE FOR WHICH THEY ARE PREPARED

100-19-002	SINGLE LINE DIAGRAM & DP SCHEDULE.	DWG.NO	REFERENCE DRAWINGS

No	DESCRIPTION	DATE	BY
	REVISIONS		
	REVISIONS		
B	DRAWINGS RE-ISSUED - NO CHANGES TO PREVIOUS ISSUE	JUN95	DWL
A	ISSUED FOR COMMENTS	AUG. 27, 93	
	REVISIONS		

SECTION	ELECTRICAL		
SCALE	1:50	DATE	
DESIGNED BY	BOSCHNAK	AUG '93	
DRAWN BY	MJJ	AUG '93	
CHECKED BY			
APPROVED BY			

CLIENT: BRINCO COAL MINING CORPORATION
Division of Hillsborough Resources Limited
LOCATION: CAMPBELL RIVER B.C.

KILBORN

TITLE:
QUINSAM COAL - WASH PLANT EXPANSION
LIGHTING
PLANS @ FINISH FLOOR
EL. 321.420 & EL. 326.252

ACCT. No.: 10019006.DWG
PROJECT No.: 8537
DIVISION No.: 25
DRAWING NUMBER: 100-19-006
REV: B

752983

96/06/23 14:18