


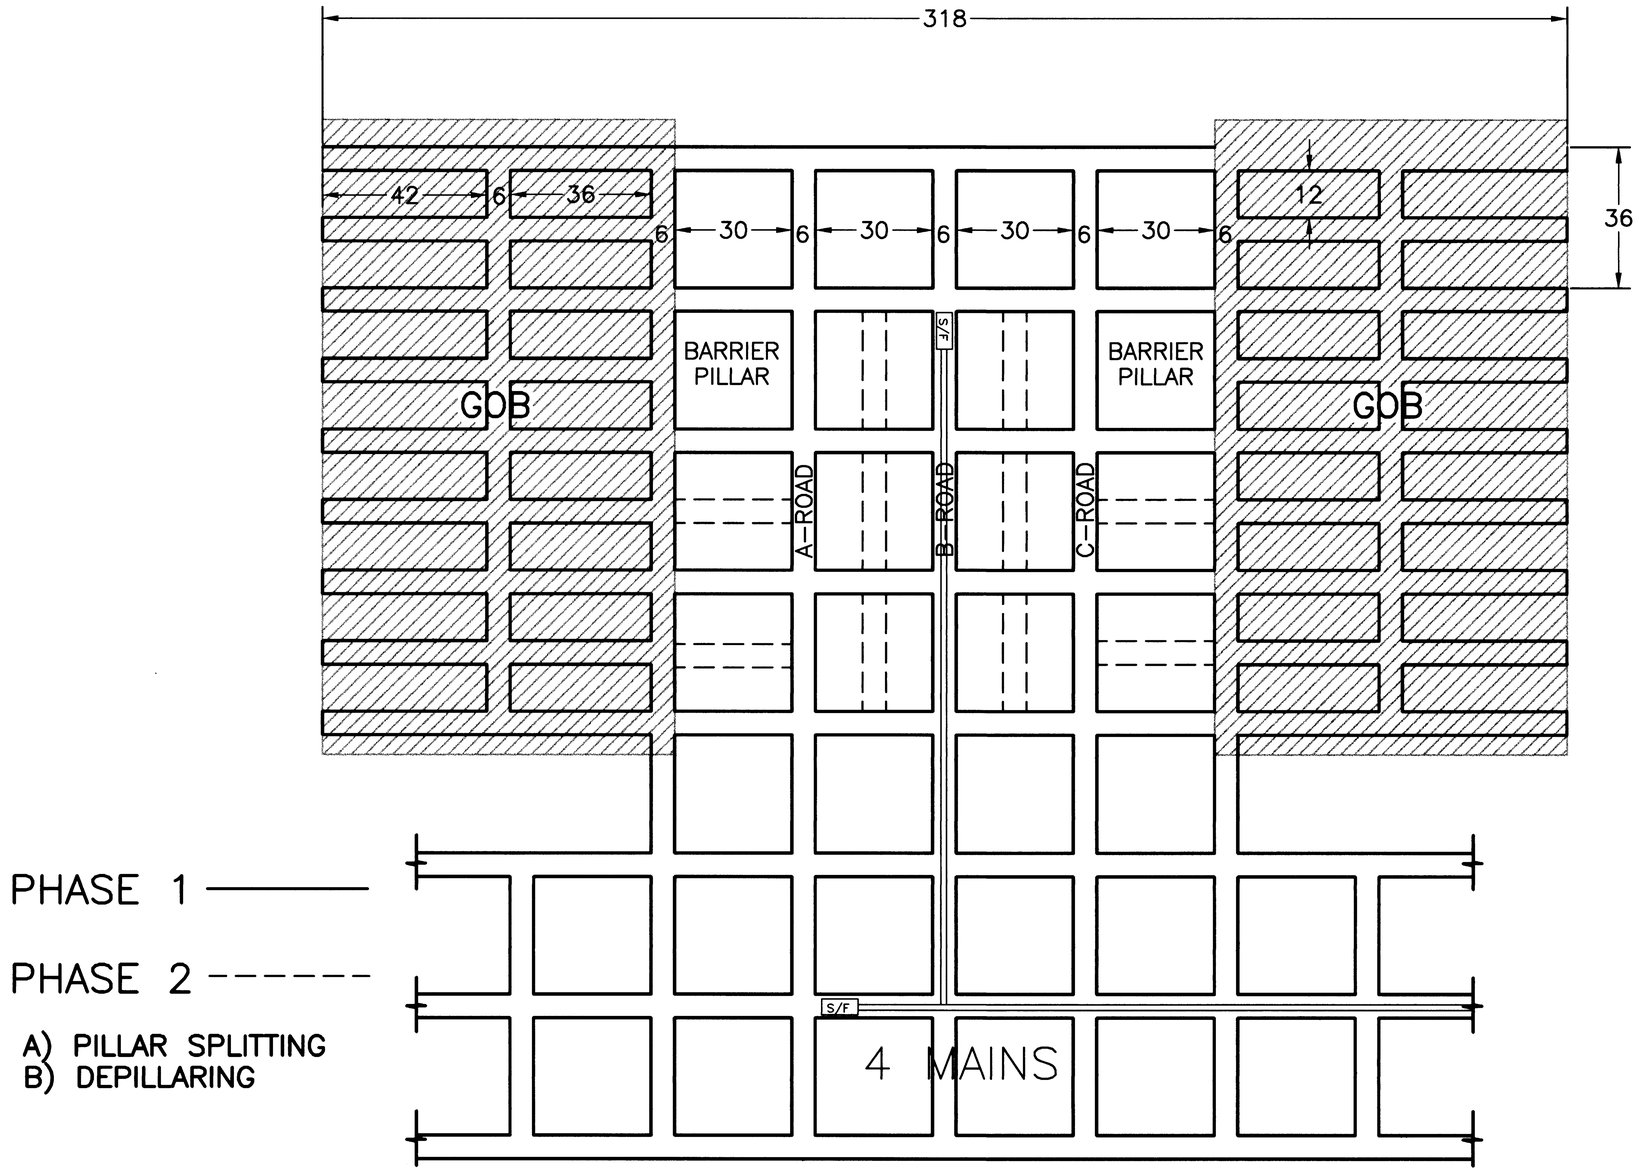


| | | |
|---|---|---|
| SCALE: 1:1000 | DATE | |
| DESIGNED: | | |
| DRAWN: BP | 97-12-10 | |
| CHECKED: | | |
| APPROVED: | | |

QUINSAM MINE
2 NORTH MINE
TYPICAL SECTION 5 MAINS
AS PRACTICED TO DATE

QUINSAM COAL CORPORATION
CAMPBELL RIVER, B.C.

DWG. NO. 97-A-066

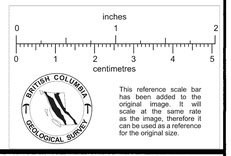REV.

753011