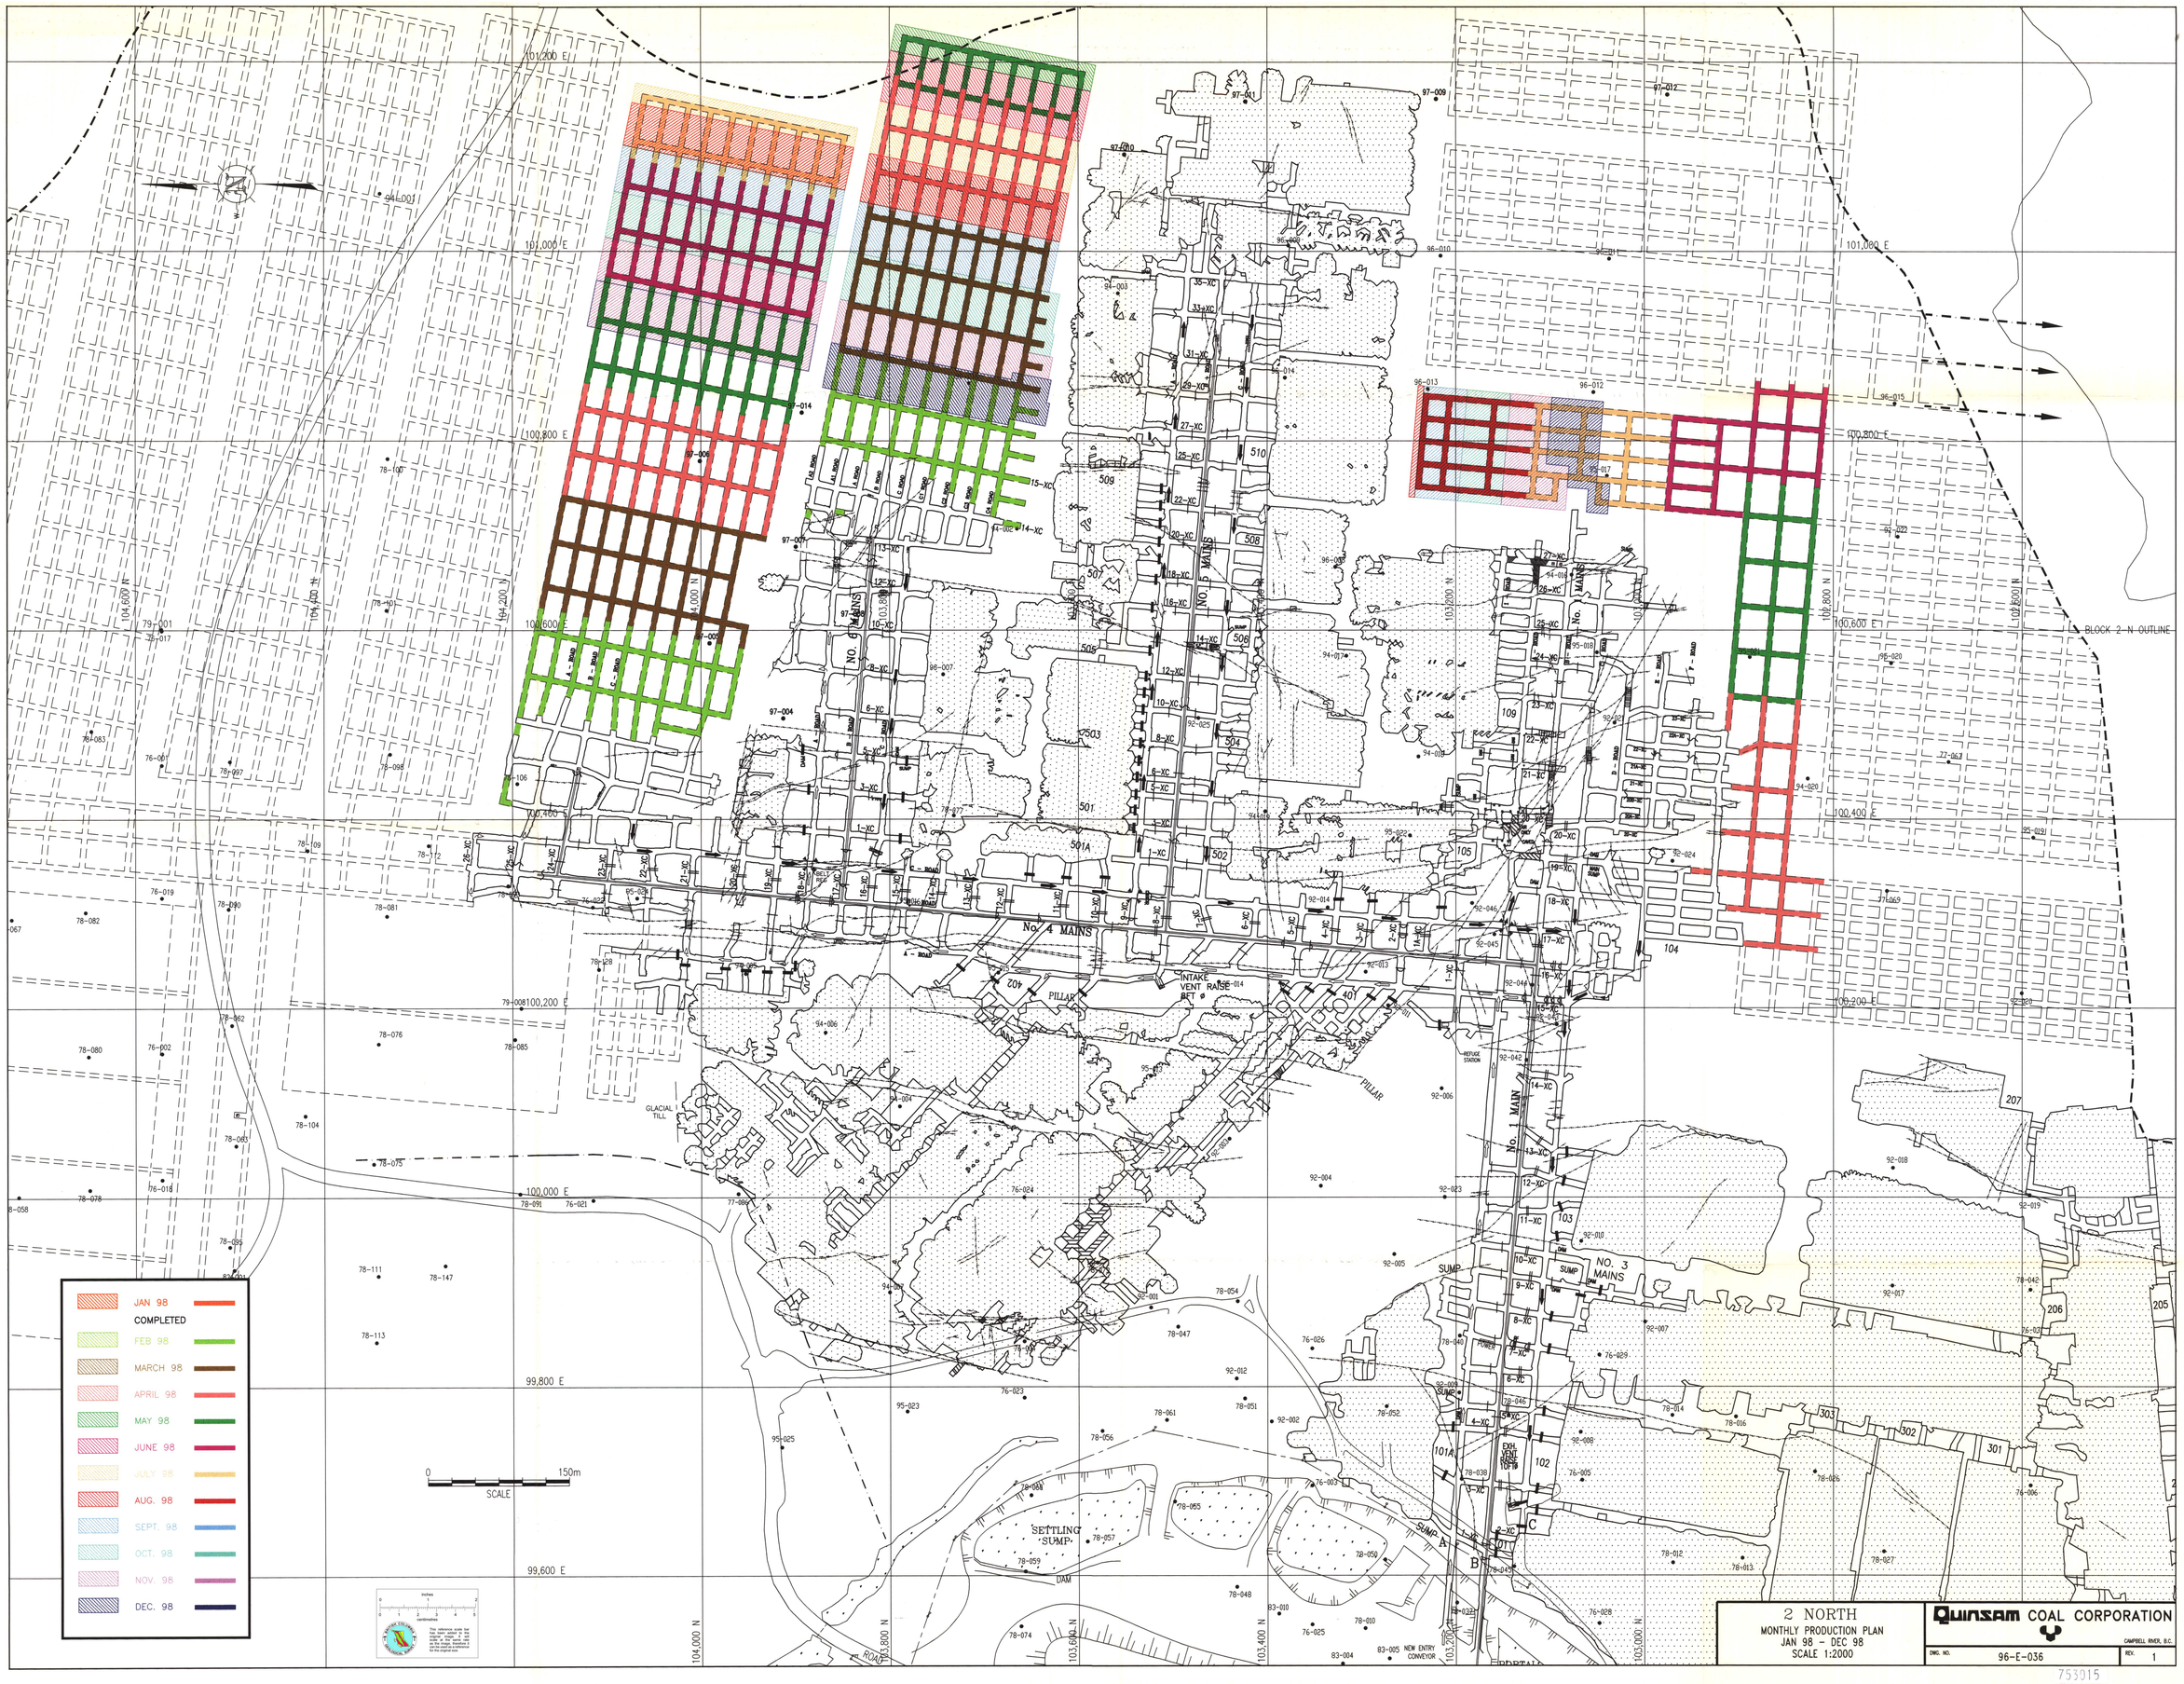
2 NORTH
MONTHLY PRODUCTION PLAN
JAN 98 - DEC 98
SCALE 1:2000
Quinsam COAL CORPORATION
CAMPBELL RIVER, B.C.
DWG. NO. 96-E-036
REV. 1
753015
JAN 98
COMPLETED
FEB 98
MARCH 98
APRIL 98
MAY 98
JUNE 98
JULY 98
AUG. 98
SEPT. 98
OCT. 98
NOV. 98
DEC. 98
0 150m
SCALE
No. 4 MAINS
No. 5 MAINS
No. 1 MAIN
No. 3 MAINS
PILLAR
INTAKE VENT RAISE
GLACIAL TILL
SETTLING SUMP
DAM
SUMP
NEW ENTRY CONVEYOR
BLOCK 2-N OUTLINE
101,200 E
101,000 E
100,800 E
100,600 E
100,400 E
100,200 E
100,000 E
99,800 E
99,600 E
104,000 N
103,800 N
103,600 N
103,400 N
103,200 N
103,000 N