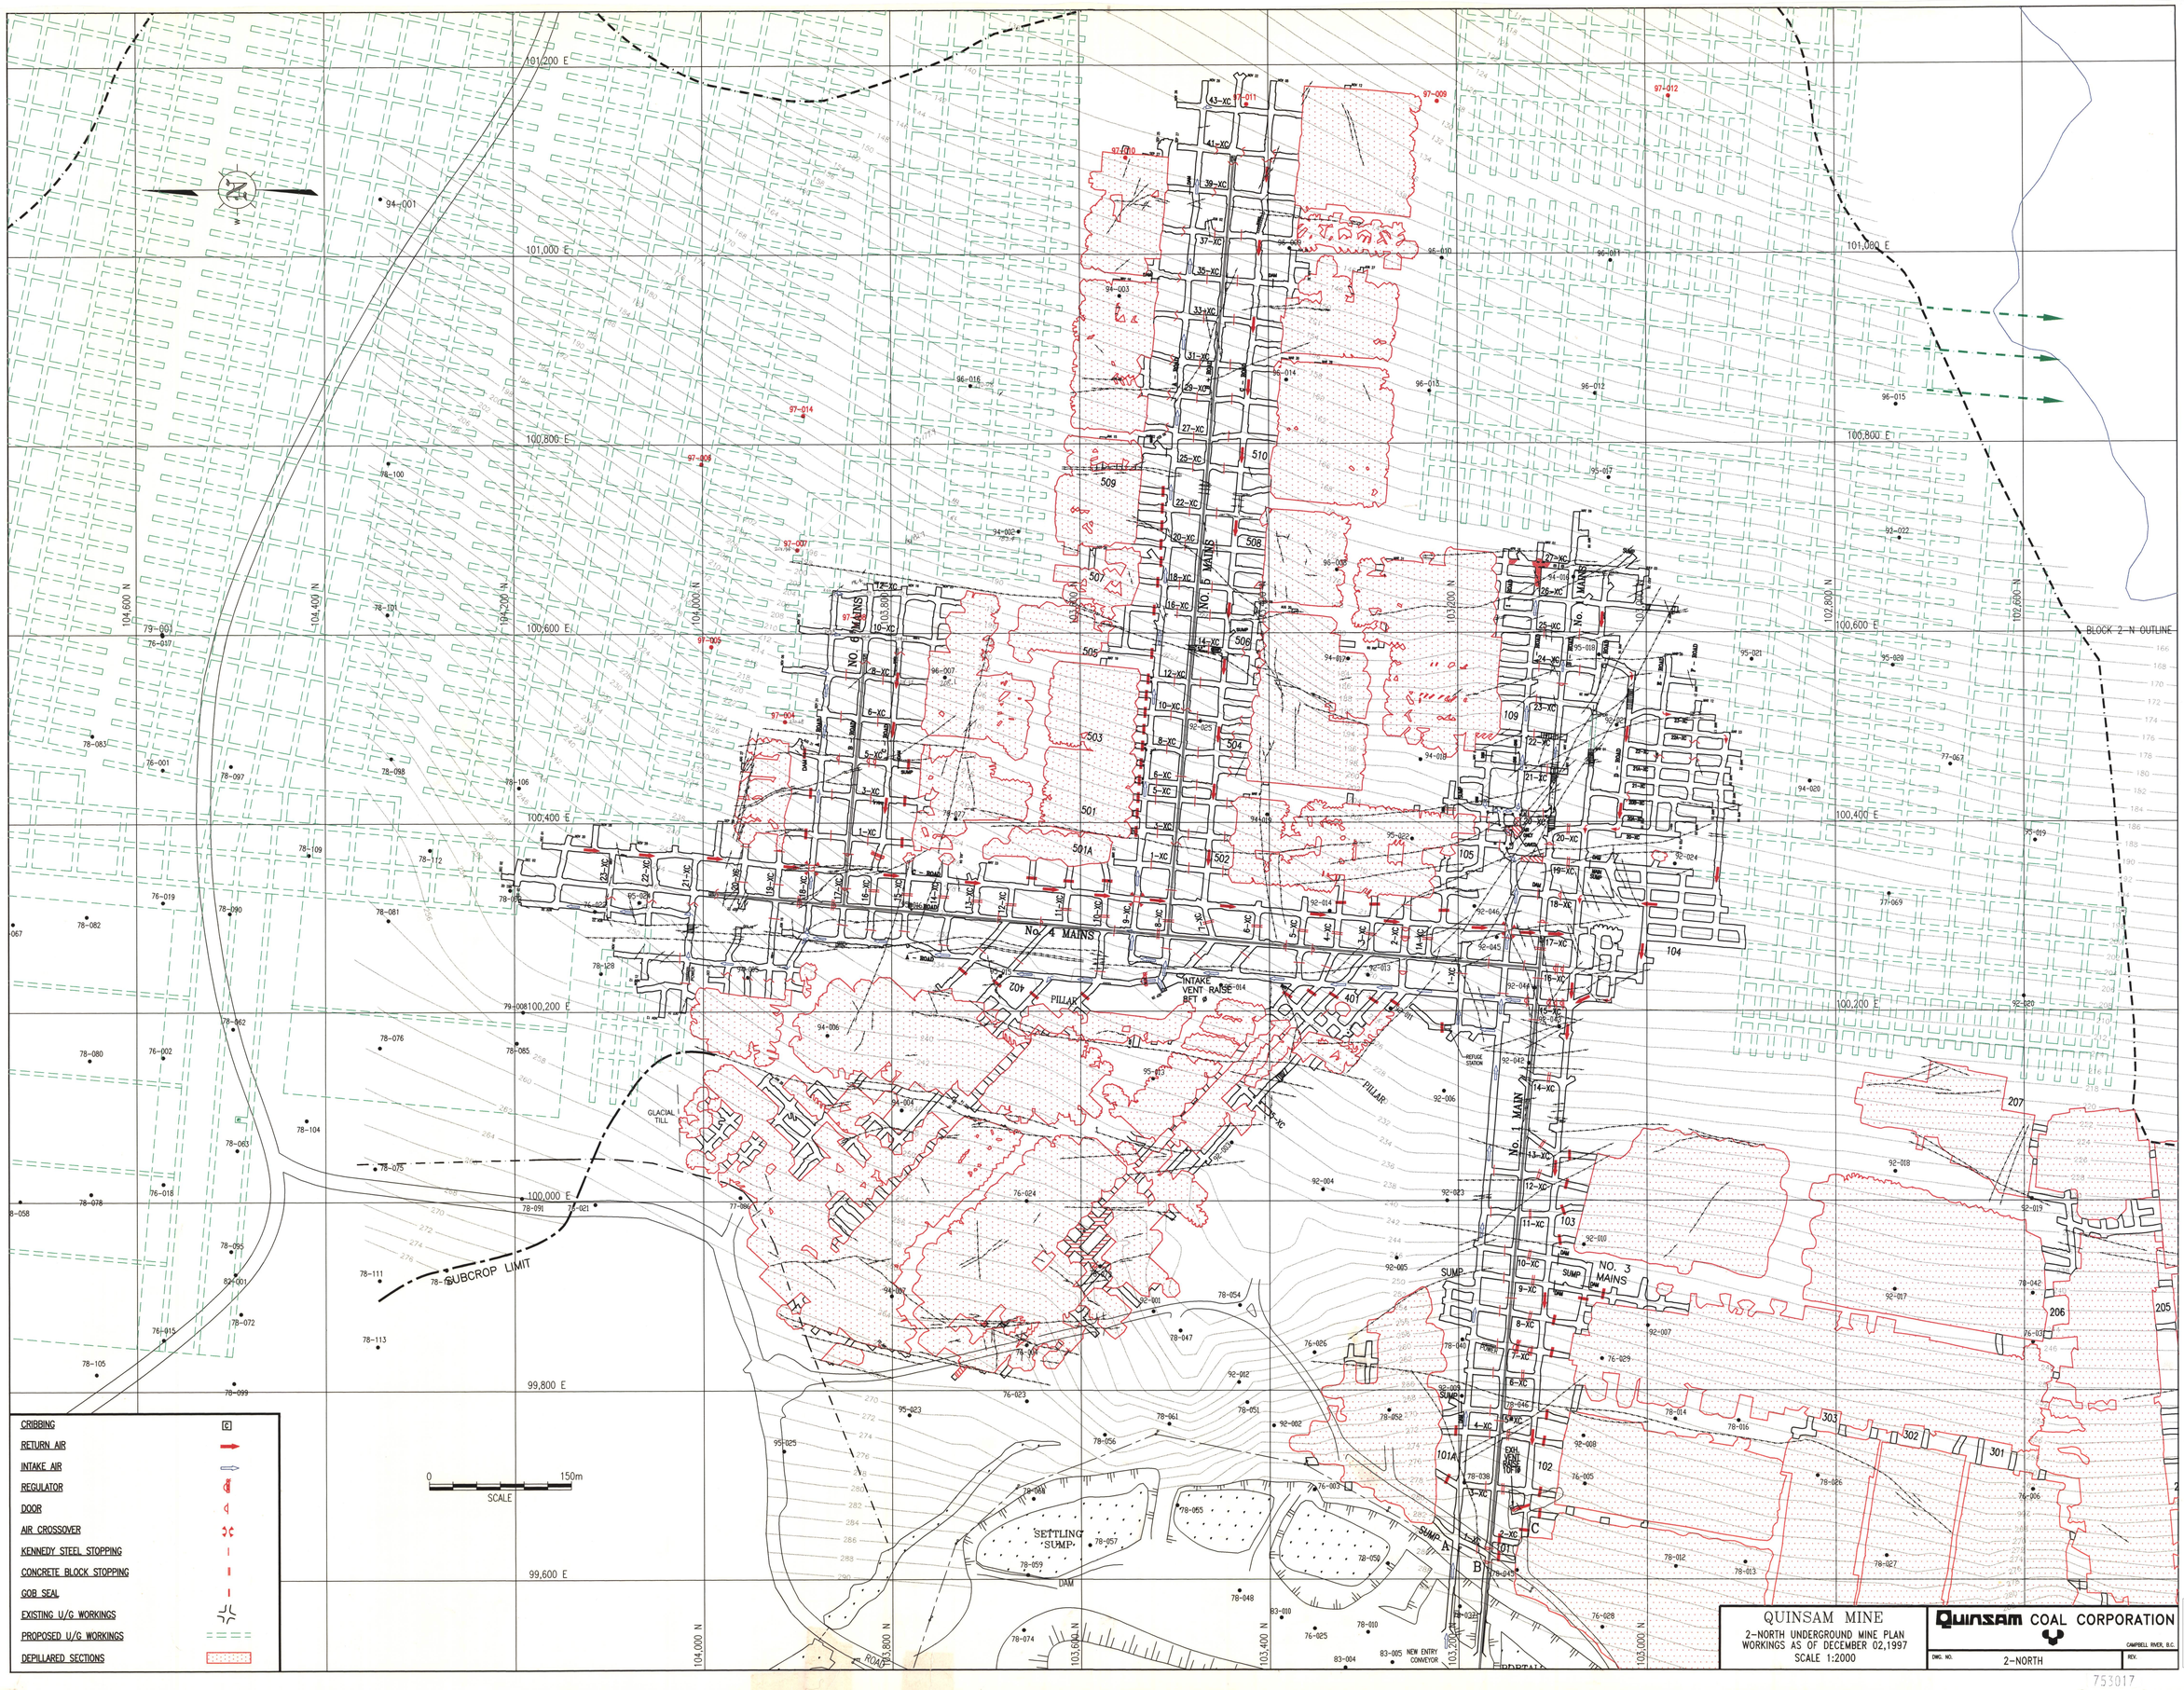
CRIBBING
RETURN AIR
INTAKE AIR
REGULATOR
DOOR
AIR CROSSOVER
KENNEDY STEEL STOPPING
CONCRETE BLOCK STOPPING
GOB SEAL
EXISTING U/G WORKINGS
PROPOSED U/G WORKINGS
DEPILLARED SECTIONS
0
150m
SCALE
No. 4 MAINS
No. 5 MAINS
No. 6 MAINS
No. 1 MAIN
No. 3 MAINS
PILLAR
INTAKE VENT RAISE BET 4
GLACIAL TILL
SUBCROP LIMIT
SETTLING SUMP
DAM
SUMP
REFUGE STATION
NEW ENTRY CONVEYOR
BLOCK 2-N OUTLINE
101,200 E
101,000 E
100,800 E
100,600 E
100,400 E
100,200 E
100,000 E
99,800 E
99,600 E
104,600 N
104,400 N
104,200 N
104,000 N
103,800 N
103,600 N
103,400 N
103,200 N
103,000 N
102,800 N
102,600 N
QUINSAM MINE
2-NORTH UNDERGROUND MINE PLAN
WORKINGS AS OF DECEMBER 02,1997
SCALE 1:2000
QUINSAM COAL CORPORATION
CAMPBELL RIVER, B.C.
DWG. NO.
2-NORTH
REV.

753017