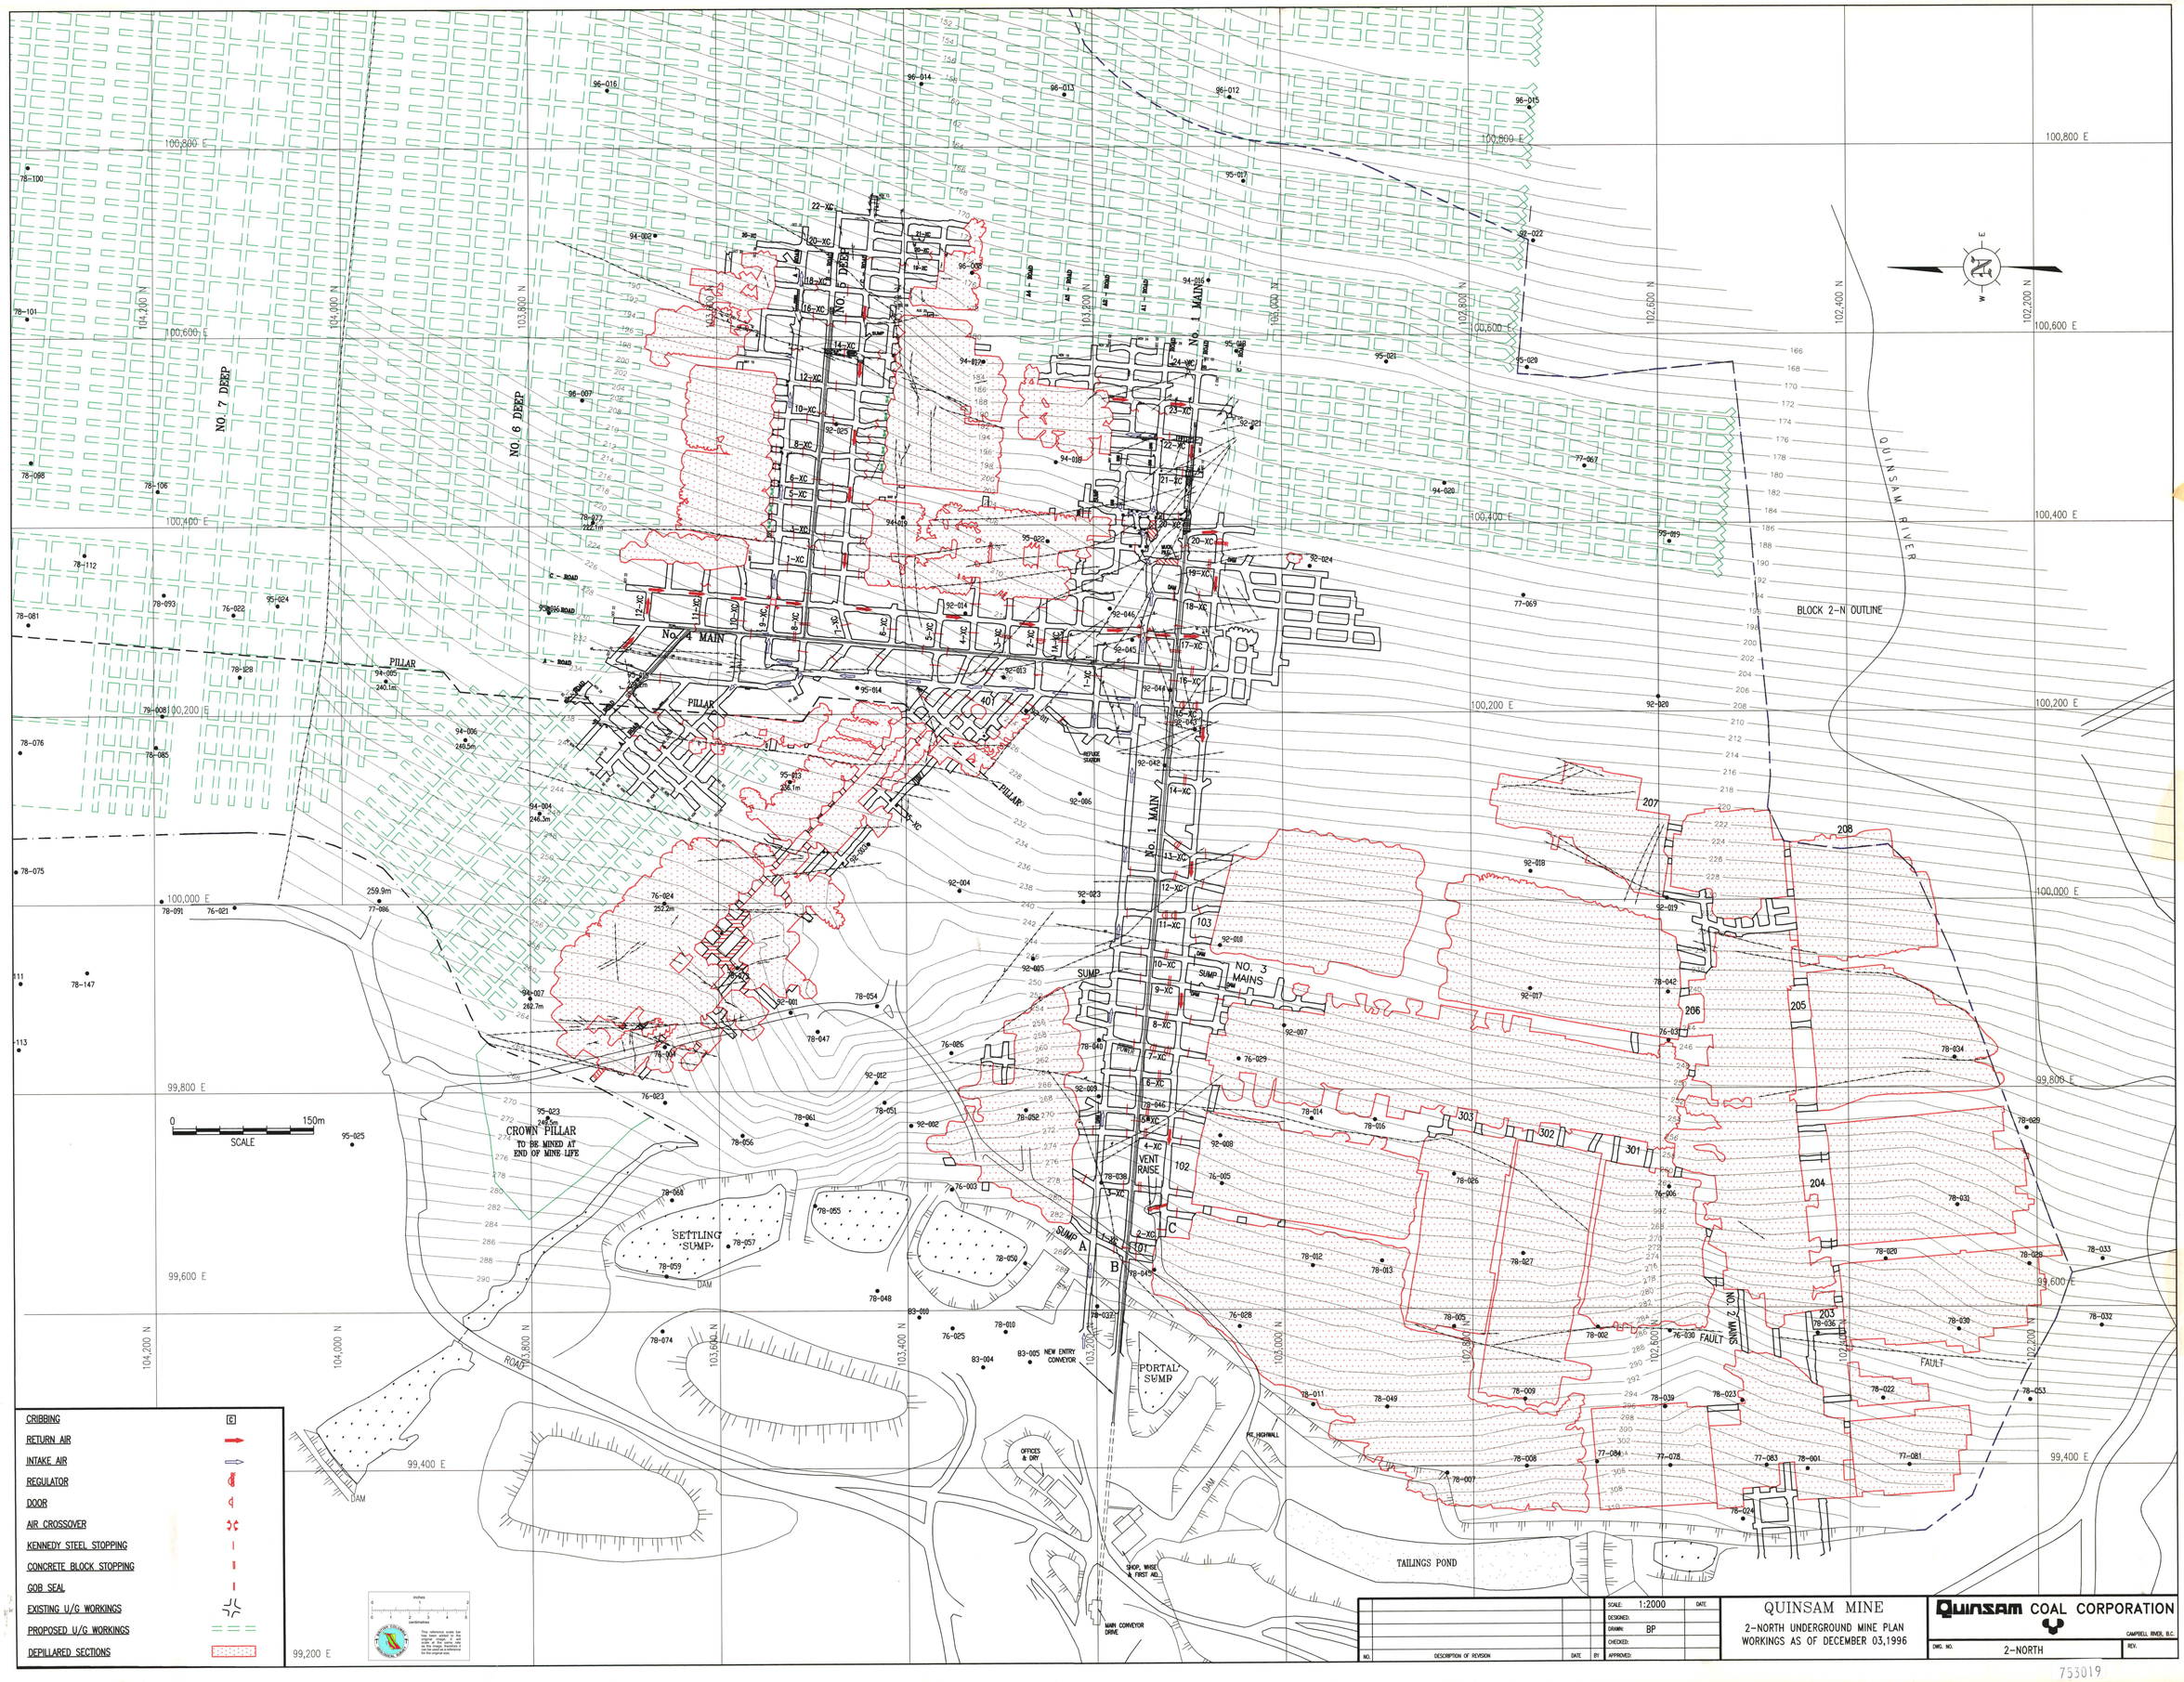
NO. 7 DEEP
NO. 6 DEEP
NO. 5 DEEP
NO. 4 MAIN
NO. 1 MAIN
NO. 3 MAINS
NO. 2 MAINS
QUINSAM RIVER
BLOCK 2-N OUTLINE
CROWN PILLAR
TO BE MINED AT END OF MINE LIFE
SETTLING SUMP
PORTAL SUMP
VENT RAISE
SUMP
PILLAR
FAULT
DAM
ROAD
TAILINGS POND
OFFICES & DRY
SHOP, WASH & FIRST AID
MAIN CONVEYOR DRIVE
NEW ENTRY CONVEYOR
PIT HIGHWALL
SCALE
0
150m
CRIBBING
RETURN AIR
INTAKE AIR
REGULATOR
DOOR
AIR CROSSOVER
KENNEDY STEEL STOPPING
CONCRETE BLOCK STOPPING
GOB SEAL
EXISTING U/G WORKINGS
PROPOSED U/G WORKINGS
DEPILLARED SECTIONS
SCALE: 1:2000
DATE
DESIGNED:
DRAWN: BP
CHECKED:
APPROVED:
NO.
DESCRIPTION OF REVISION
DATE
BY
QUINSAM MINE
2-NORTH UNDERGROUND MINE PLAN
WORKINGS AS OF DECEMBER 03,1996
QUINSAM COAL CORPORATION
CAMPBELL RIVER, B.C.
DWG. NO.
2-NORTH
REV.
753019