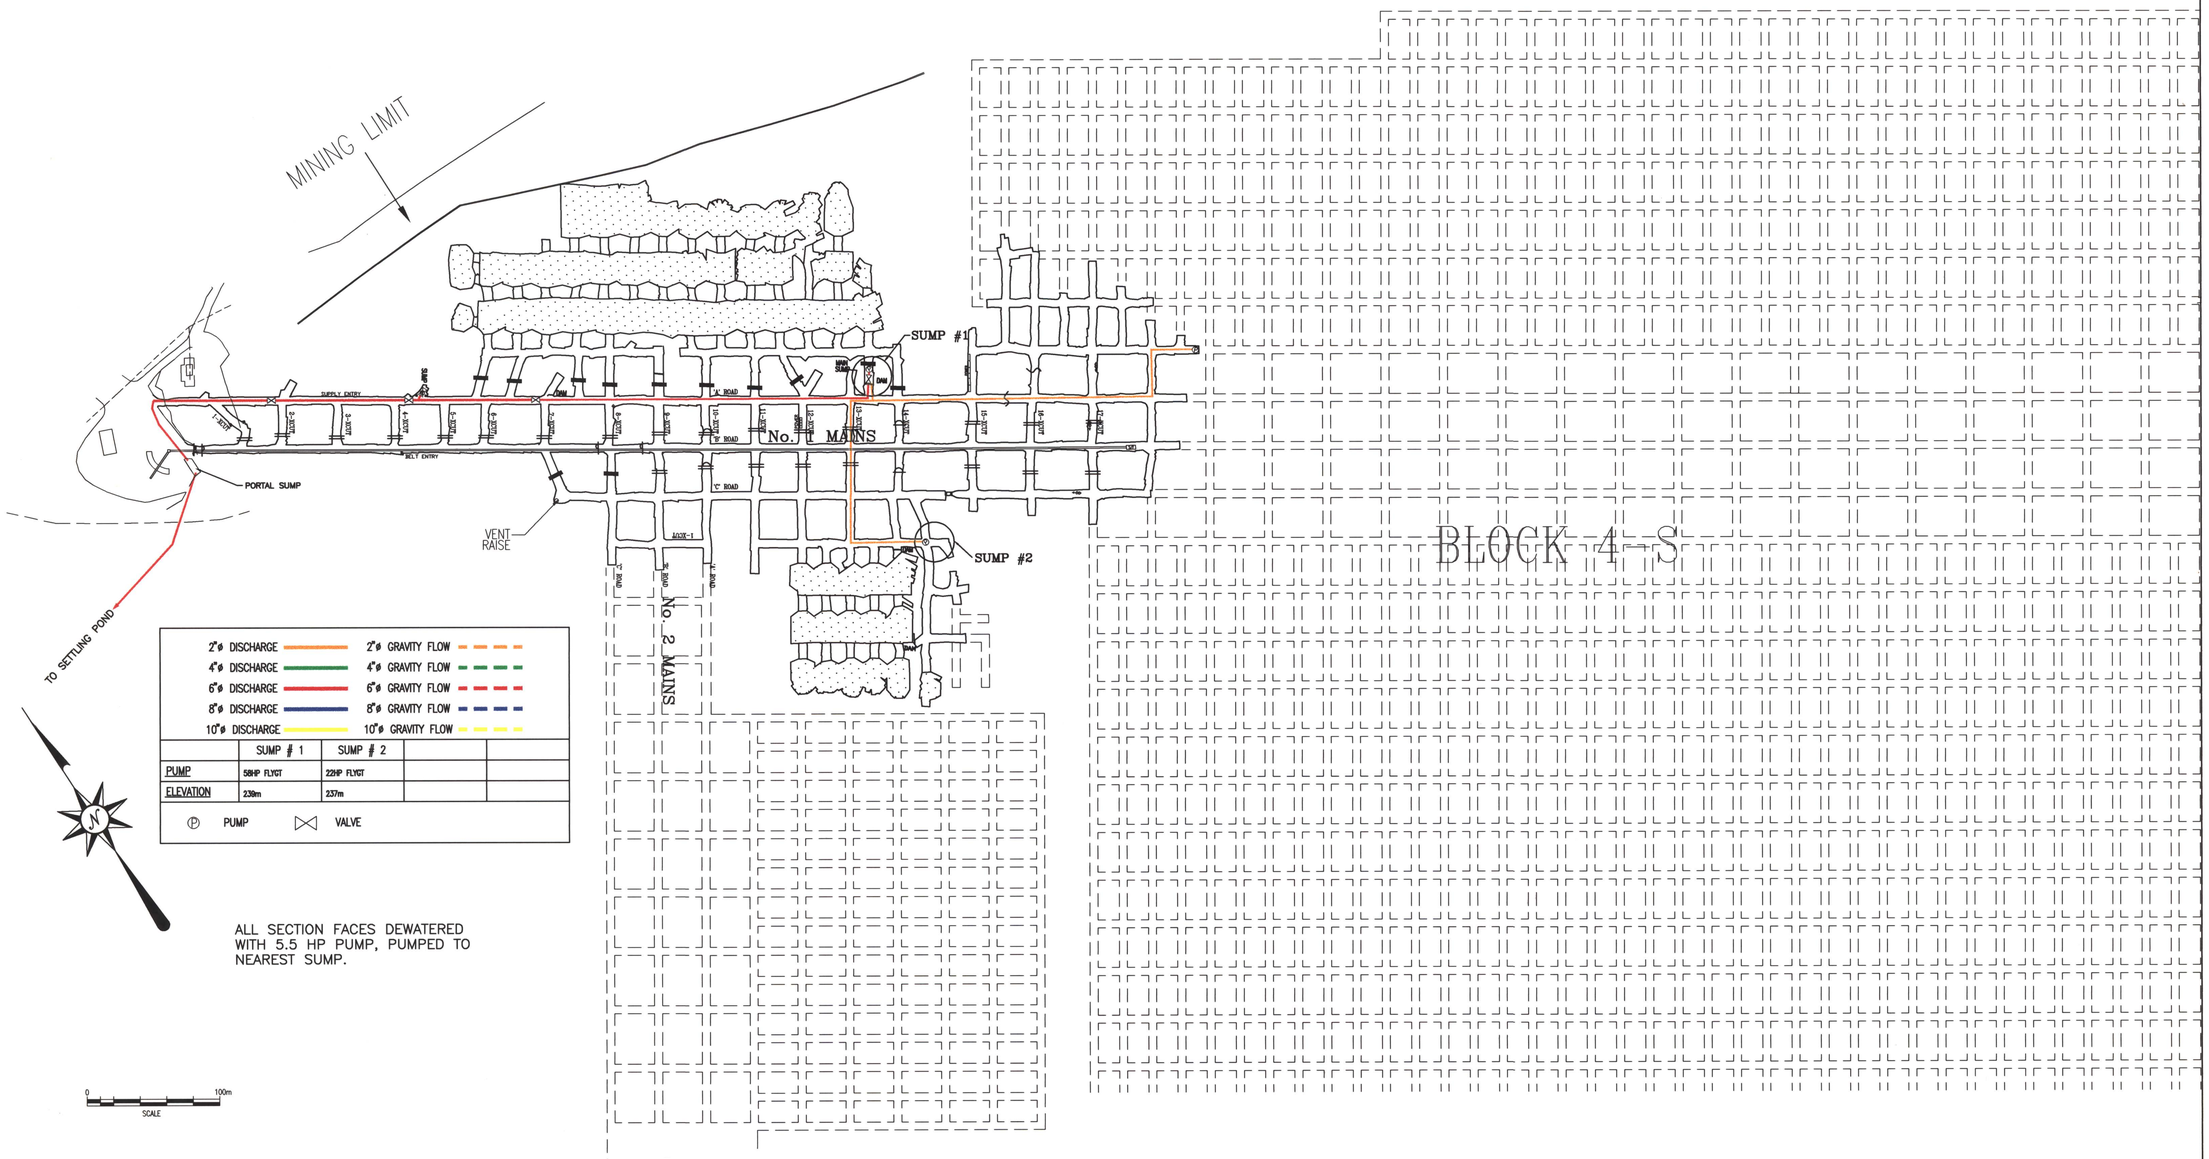

DWG. NO.	REFERENCE DRAWING

DWG. NO.	REFERENCE DRAWING

NO.	DESCRIPTION OF REVISION	DATE	BY

NO.	DESCRIPTION OF REVISION	DATE	BY
2	UPDATE SUMP LOCATIONS	97-12-14	BDP
1	ADD MAIN VALVES	97-05-05	BDP

SCALE:	1:2000	DATE
DESIGNED:		
DRAWN:	BP	97-10-01
CHECKED:		
APPROVED:		

QUINSAM MINE
4 SOUTH MINE
WATER DISCHARGE SYSTEM

Quinsam COAL CORPORATION
CAMPBELL RIVER, B.C.

DWG. NO. 97-D-083
REV. 2

753021