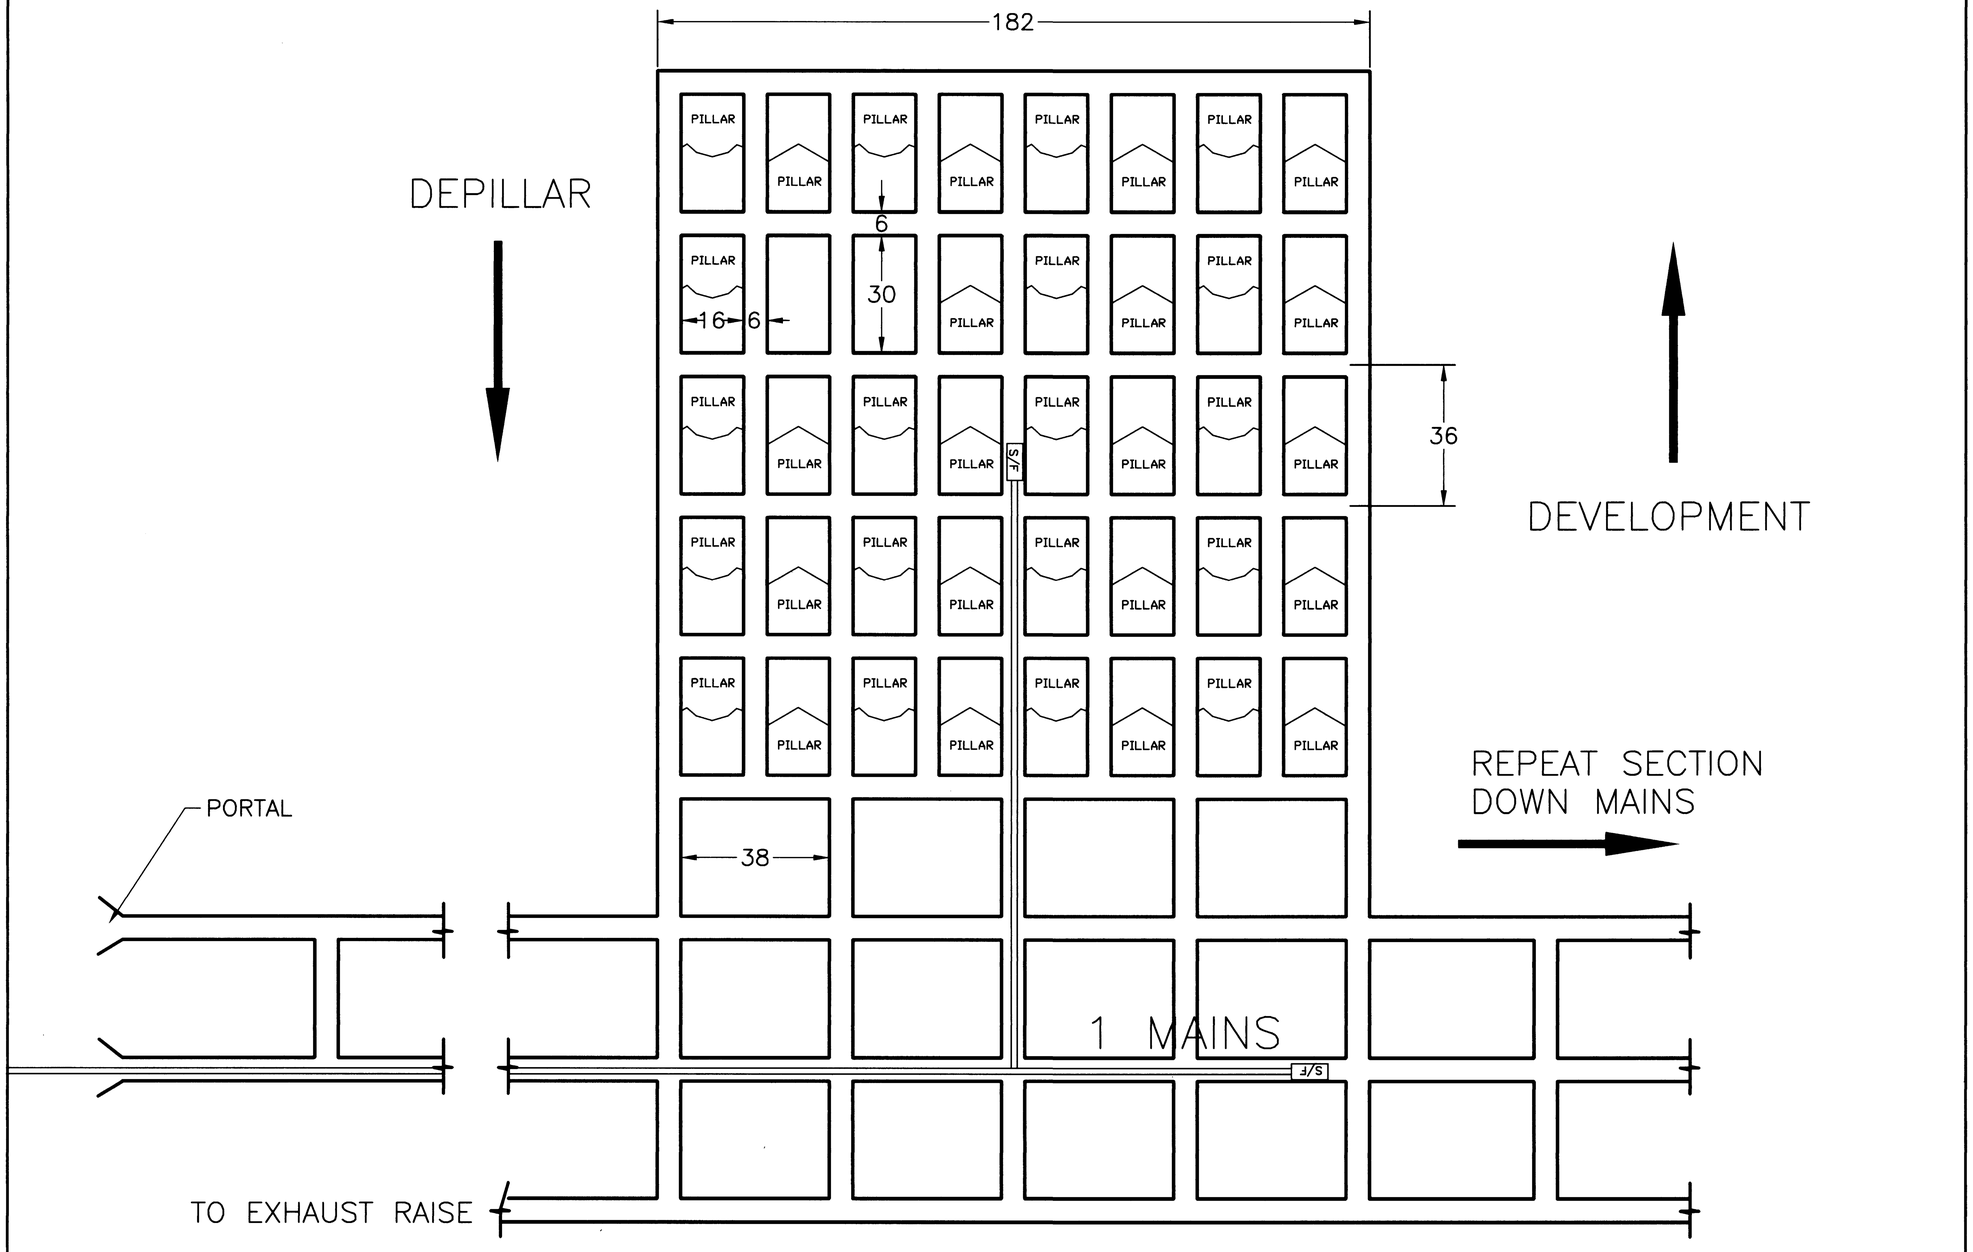

SCALE:	1:1000	DATE
DESIGNED:		
DRAWN:	BP	97-12-10
CHECKED:		
APPROVED:		

QUINSAM MINE

4 SOUTH MINE

TYPICAL SUPER SECTION 1 MAINS

QUINSAM COAL CORPORATION

CAMPBELL RIVER, B.C.

DWG. NO. 97-A-069

REV.

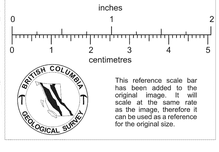

753022