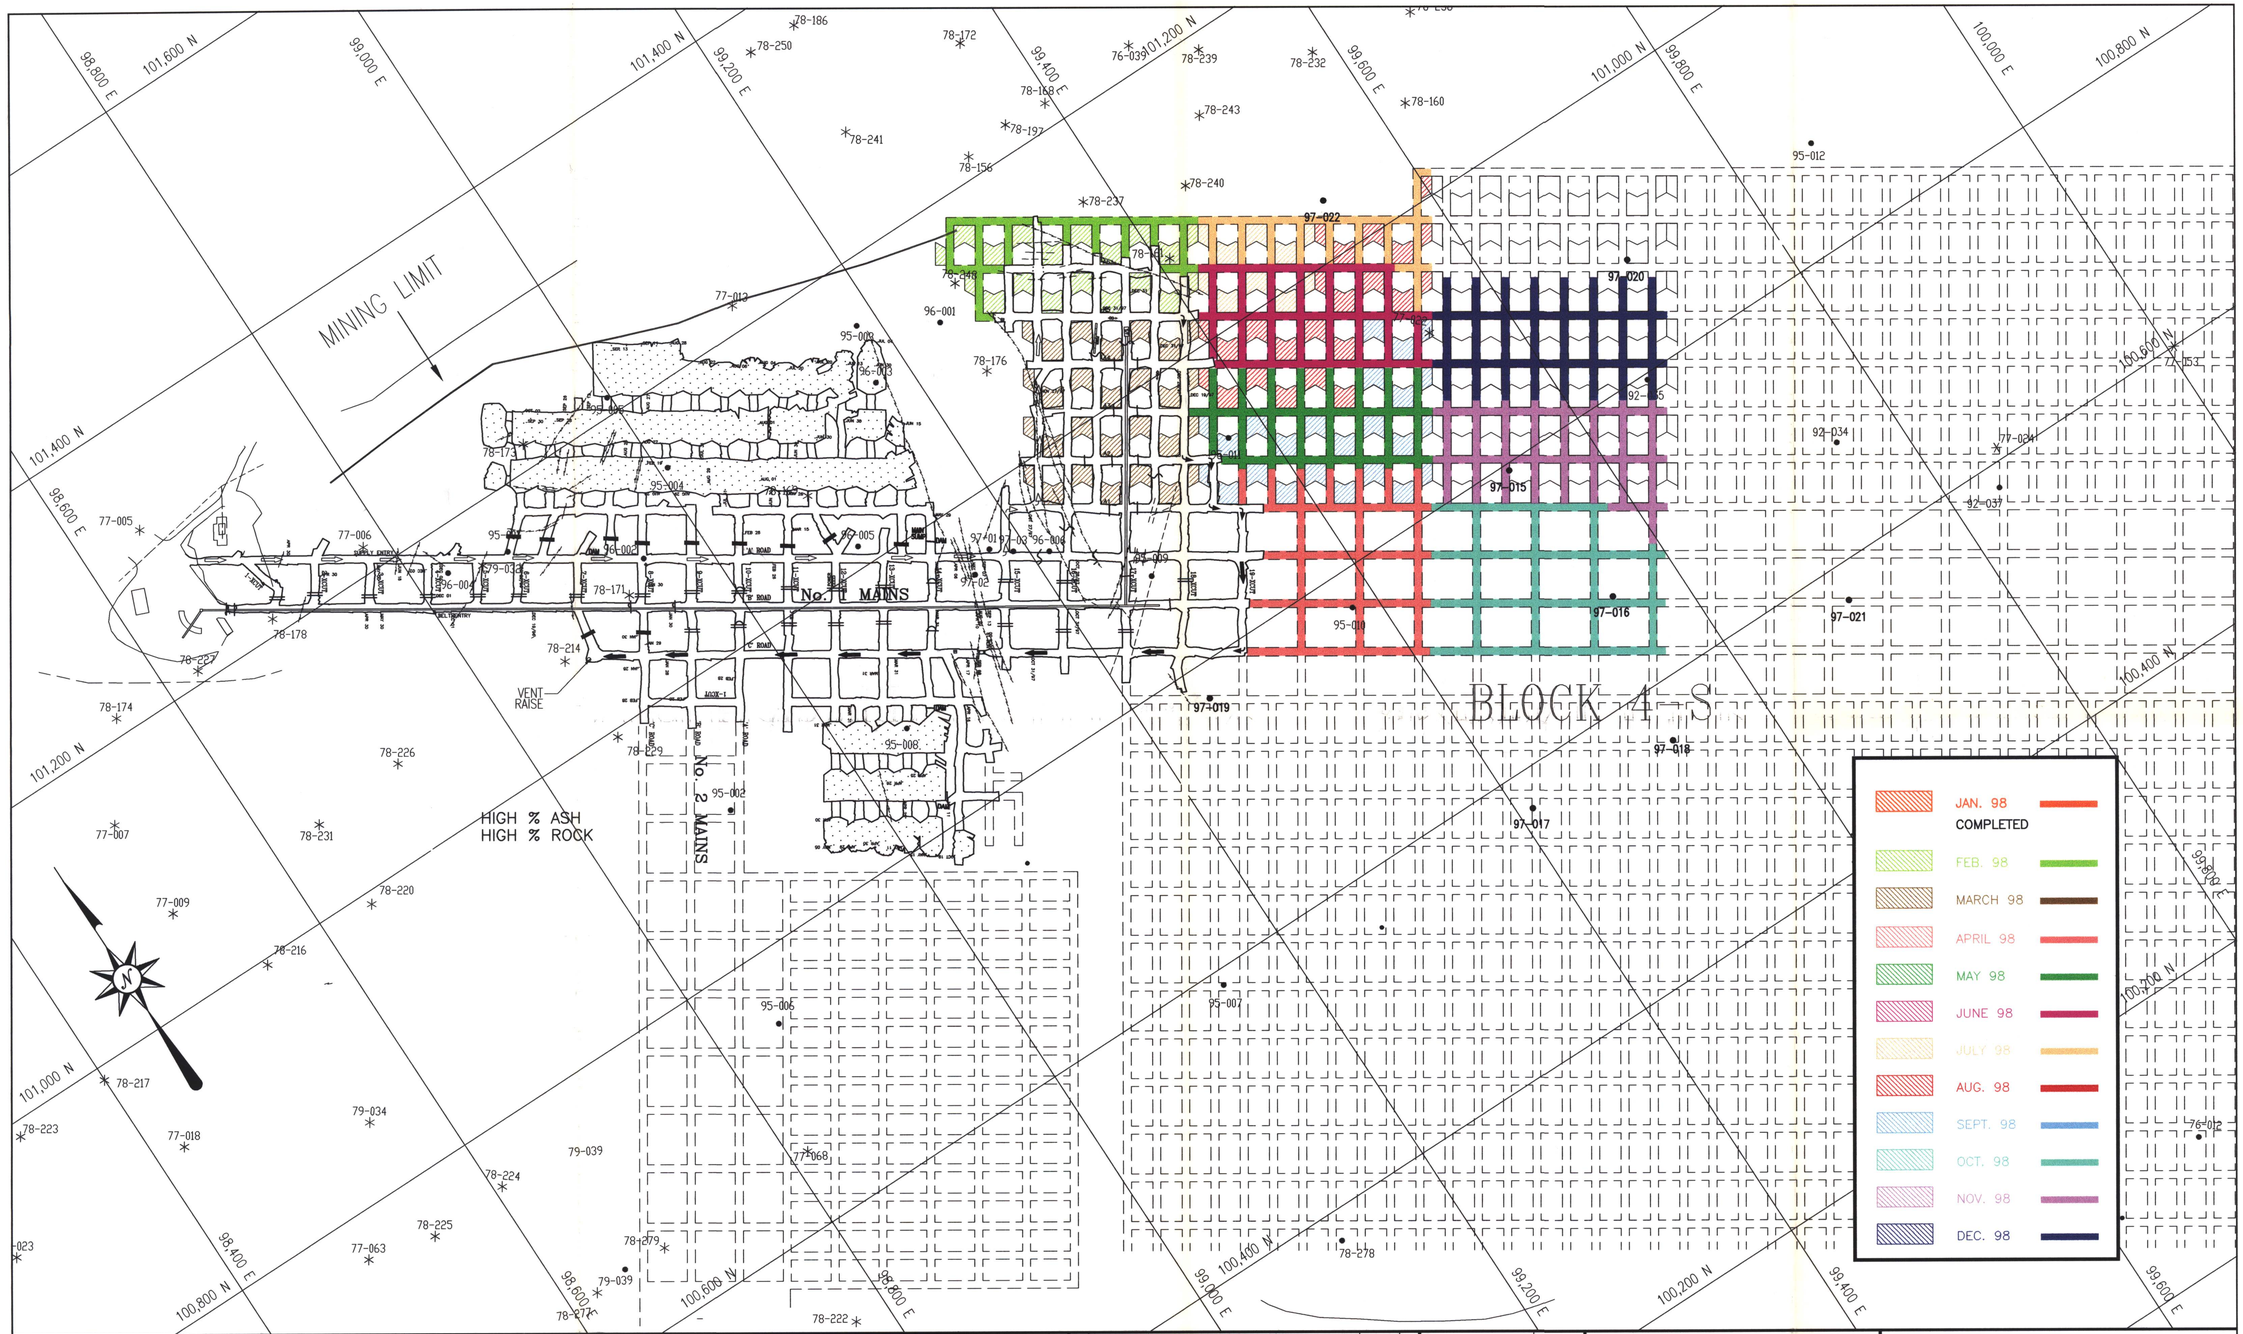


| DWG. NO. | REFERENCE DRAWING | DWG. NO. | REFERENCE DRAWING |
|---|---|---|---|
| | | | |

| NO. | DESCRIPTION OF REVISION | DATE | BY |
|---|---|---|---|
| | | | |

| NO. | DESCRIPTION OF REVISION | DATE | BY |
|---|---|---|---|
| 1 | REVISED BUDGET AS OF 98-02-04 | 98-02-06 | BP |

| | | DATE |
|---|---|---|
| SCALE: | 1:2000 | |
| DESIGNED: | | |
| DRAWN: | BP | |
| CHECKED: | | |
| APPROVED: | | |

QUINSAM MINE
4 SOUTH MINE PLAN
MONTHLY PRODUCTION PLAN
JAN 98 - DEC 98

QUINSAM COAL CORPORATION
CAMPBELL RIVER, B.C.

DWG. NO. 97-D-119 REV. 1

This reference scale bar has been added to the original image. It will scale at the same rate as the image, therefore it can be used as a reference for the original size.

753024