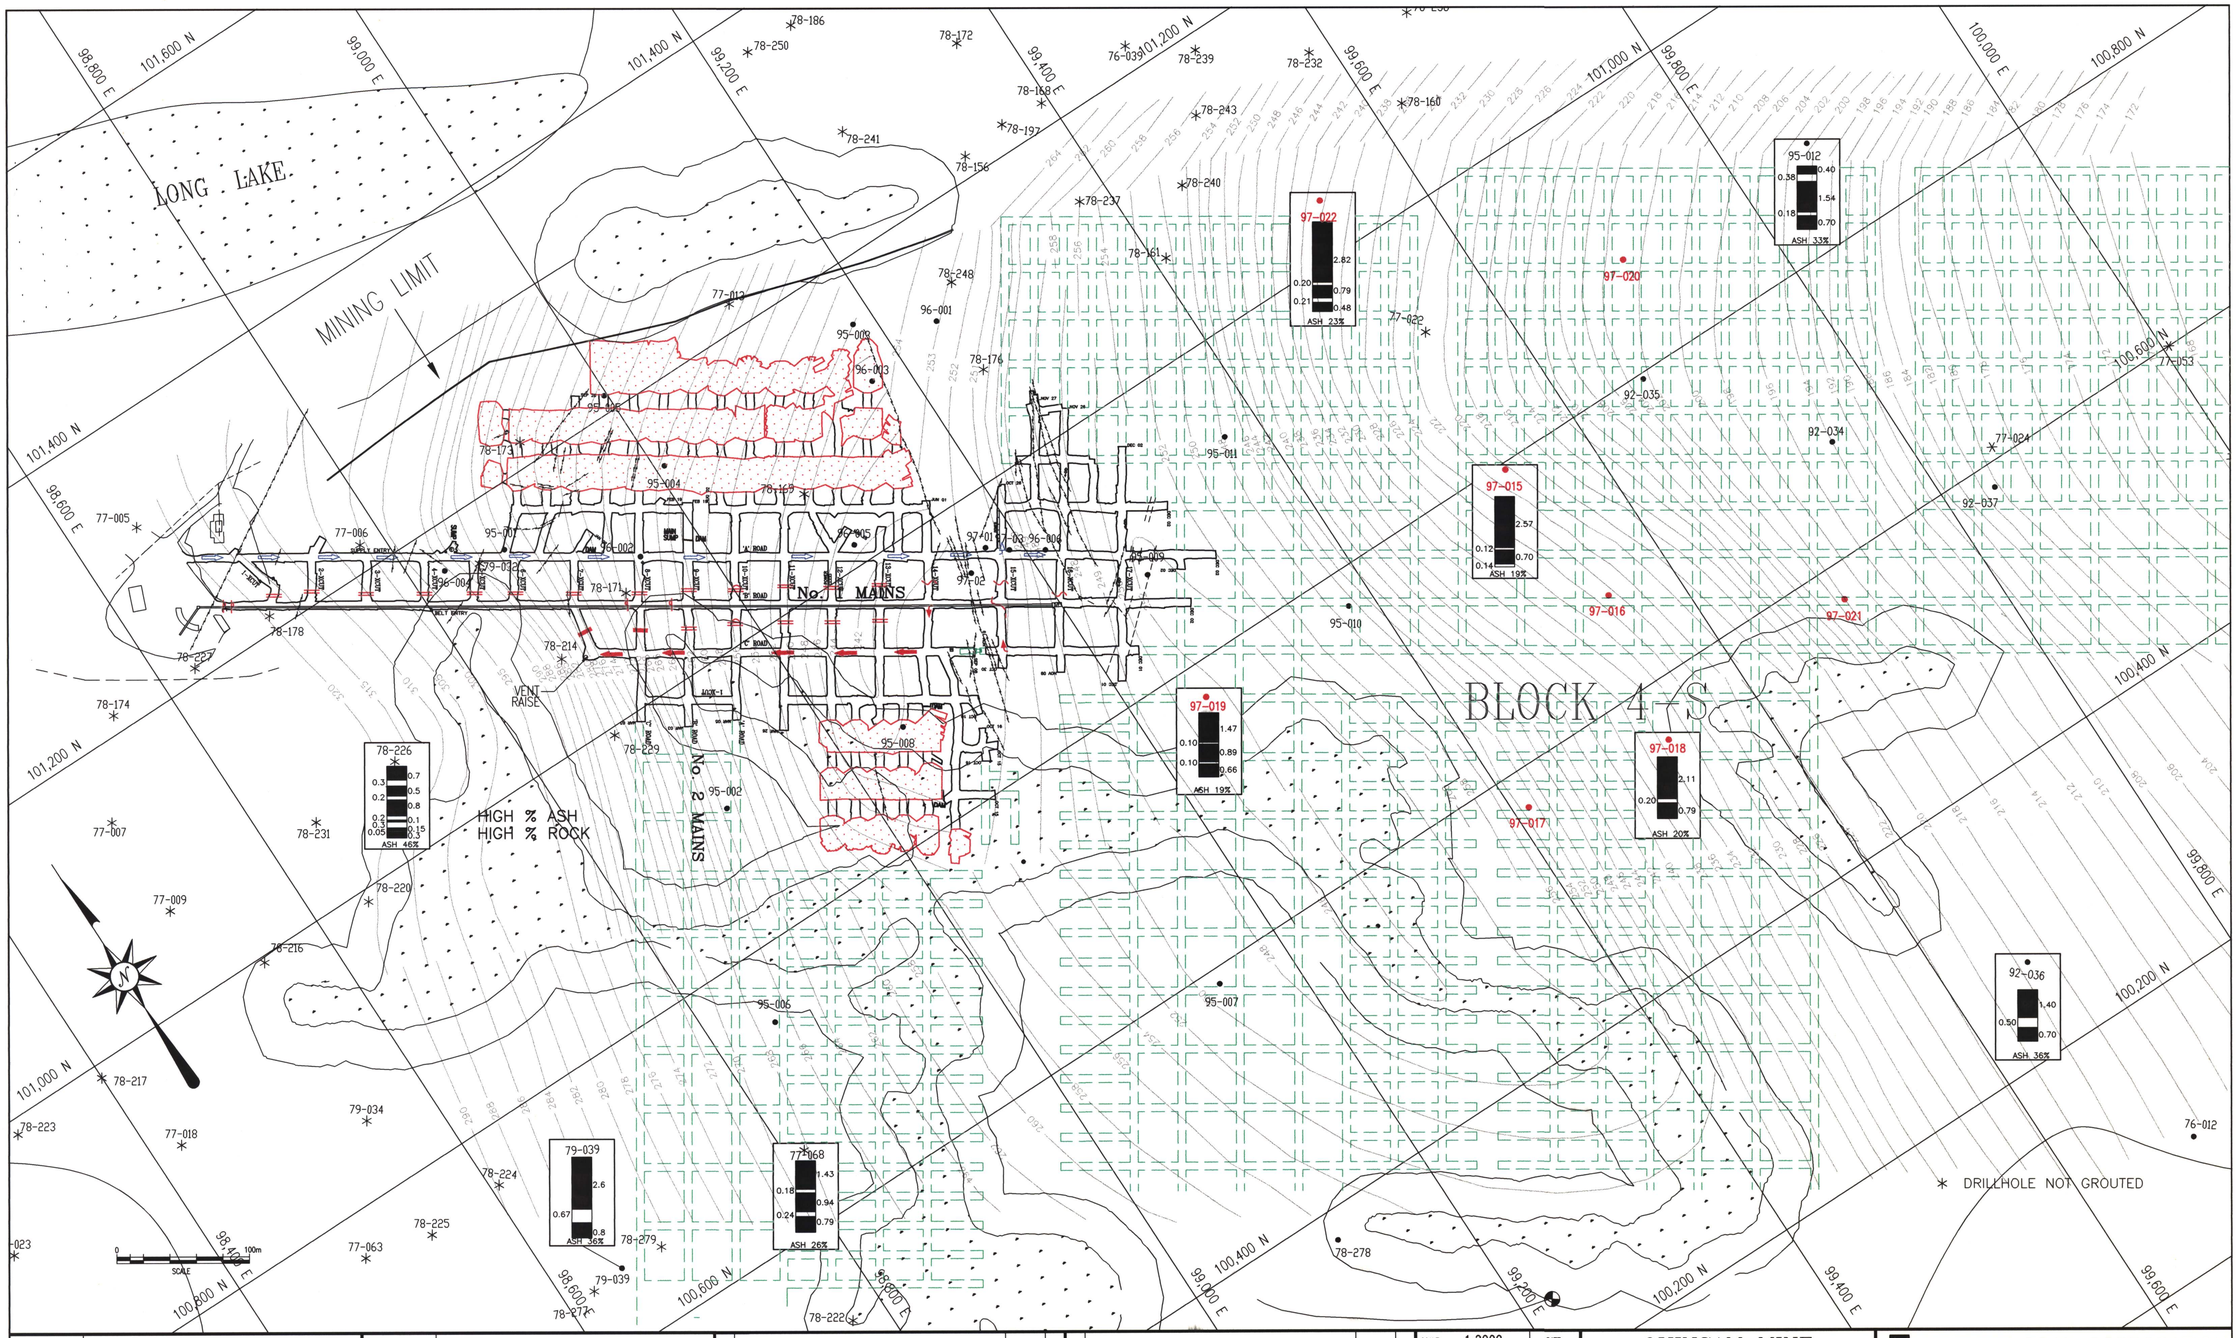

DWG. NO.	REFERENCE DRAWING	DWG. NO.	REFERENCE DRAWING	NO.	DESCRIPTION OF REVISION	DATE	BY	NO.	DESCRIPTION OF REVISION	DATE	BY

SCALE: 1:2000	DATE	
DESIGNED:		
DRAWN: BP		
CHECKED:		
APPROVED:		

QUINSAM MINE
4 SOUTH MINE PLAN
WORKINGS AS OF DECEMBER 3,1997

Quinsam COAL CORPORATION

CAMPBELL RIVER, B.C.

DWG. NO. 4-SOUTH

REV.

inches 0 1 2
centimetres 0 1 2 3 4 5

This reference scale bar has been added to the original image. It will scale with any copy made as the image, therefore it can be used as a reference for the original size.

753026