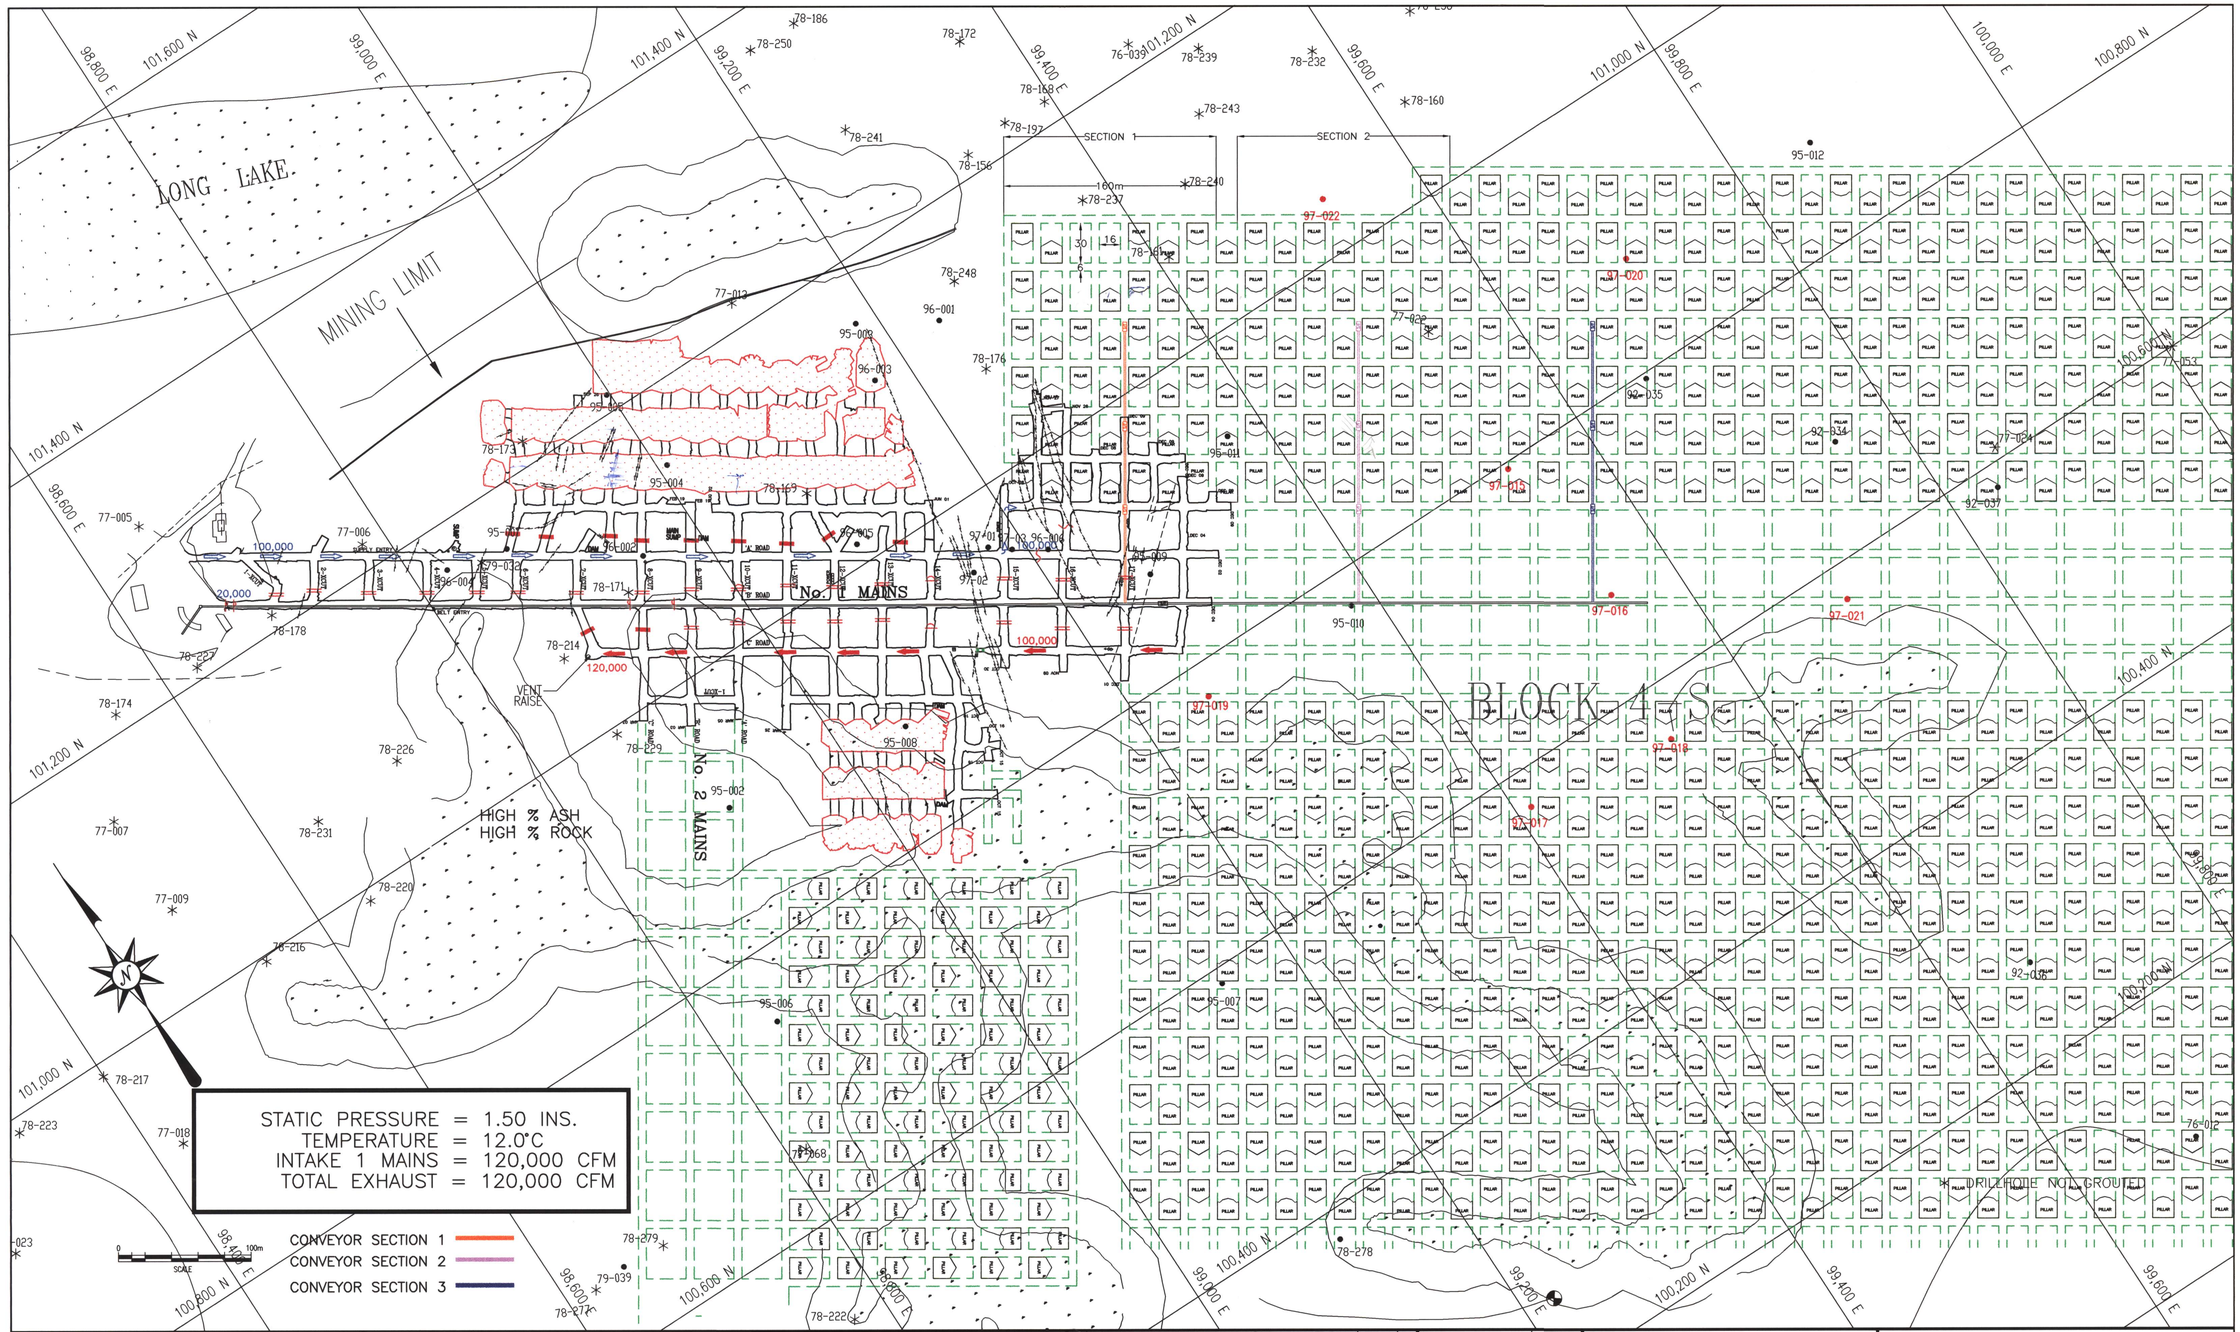

DWG. NO.	REFERENCE DRAWING	DWG. NO.	REFERENCE DRAWING	NO.	DESCRIPTION OF REVISION	DATE	BY	NO.	DESCRIPTION OF REVISION	DATE	BY

		DATE
SCALE:	1:2000	
DESIGNED:		
DRAWN:	BP	97-12-11
CHECKED:		
APPROVED:		

QUINSAM MINE
4 SOUTH MINE PLAN
8 ROAD SUPER SECTION
WITH VENTILATION & CONVEYOR LOCATIONS

Quinsam COAL CORPORATION
CAMPBELL RIVER, B.C.

DWG. NO. 97-D-121
REV.

inches
0 1 2
0 1 2 3 4 5
centimetres

This reference scale bar has been added to the original image. It will scale at the same rate as the image, therefore it can be used as a reference for the original size.

753034