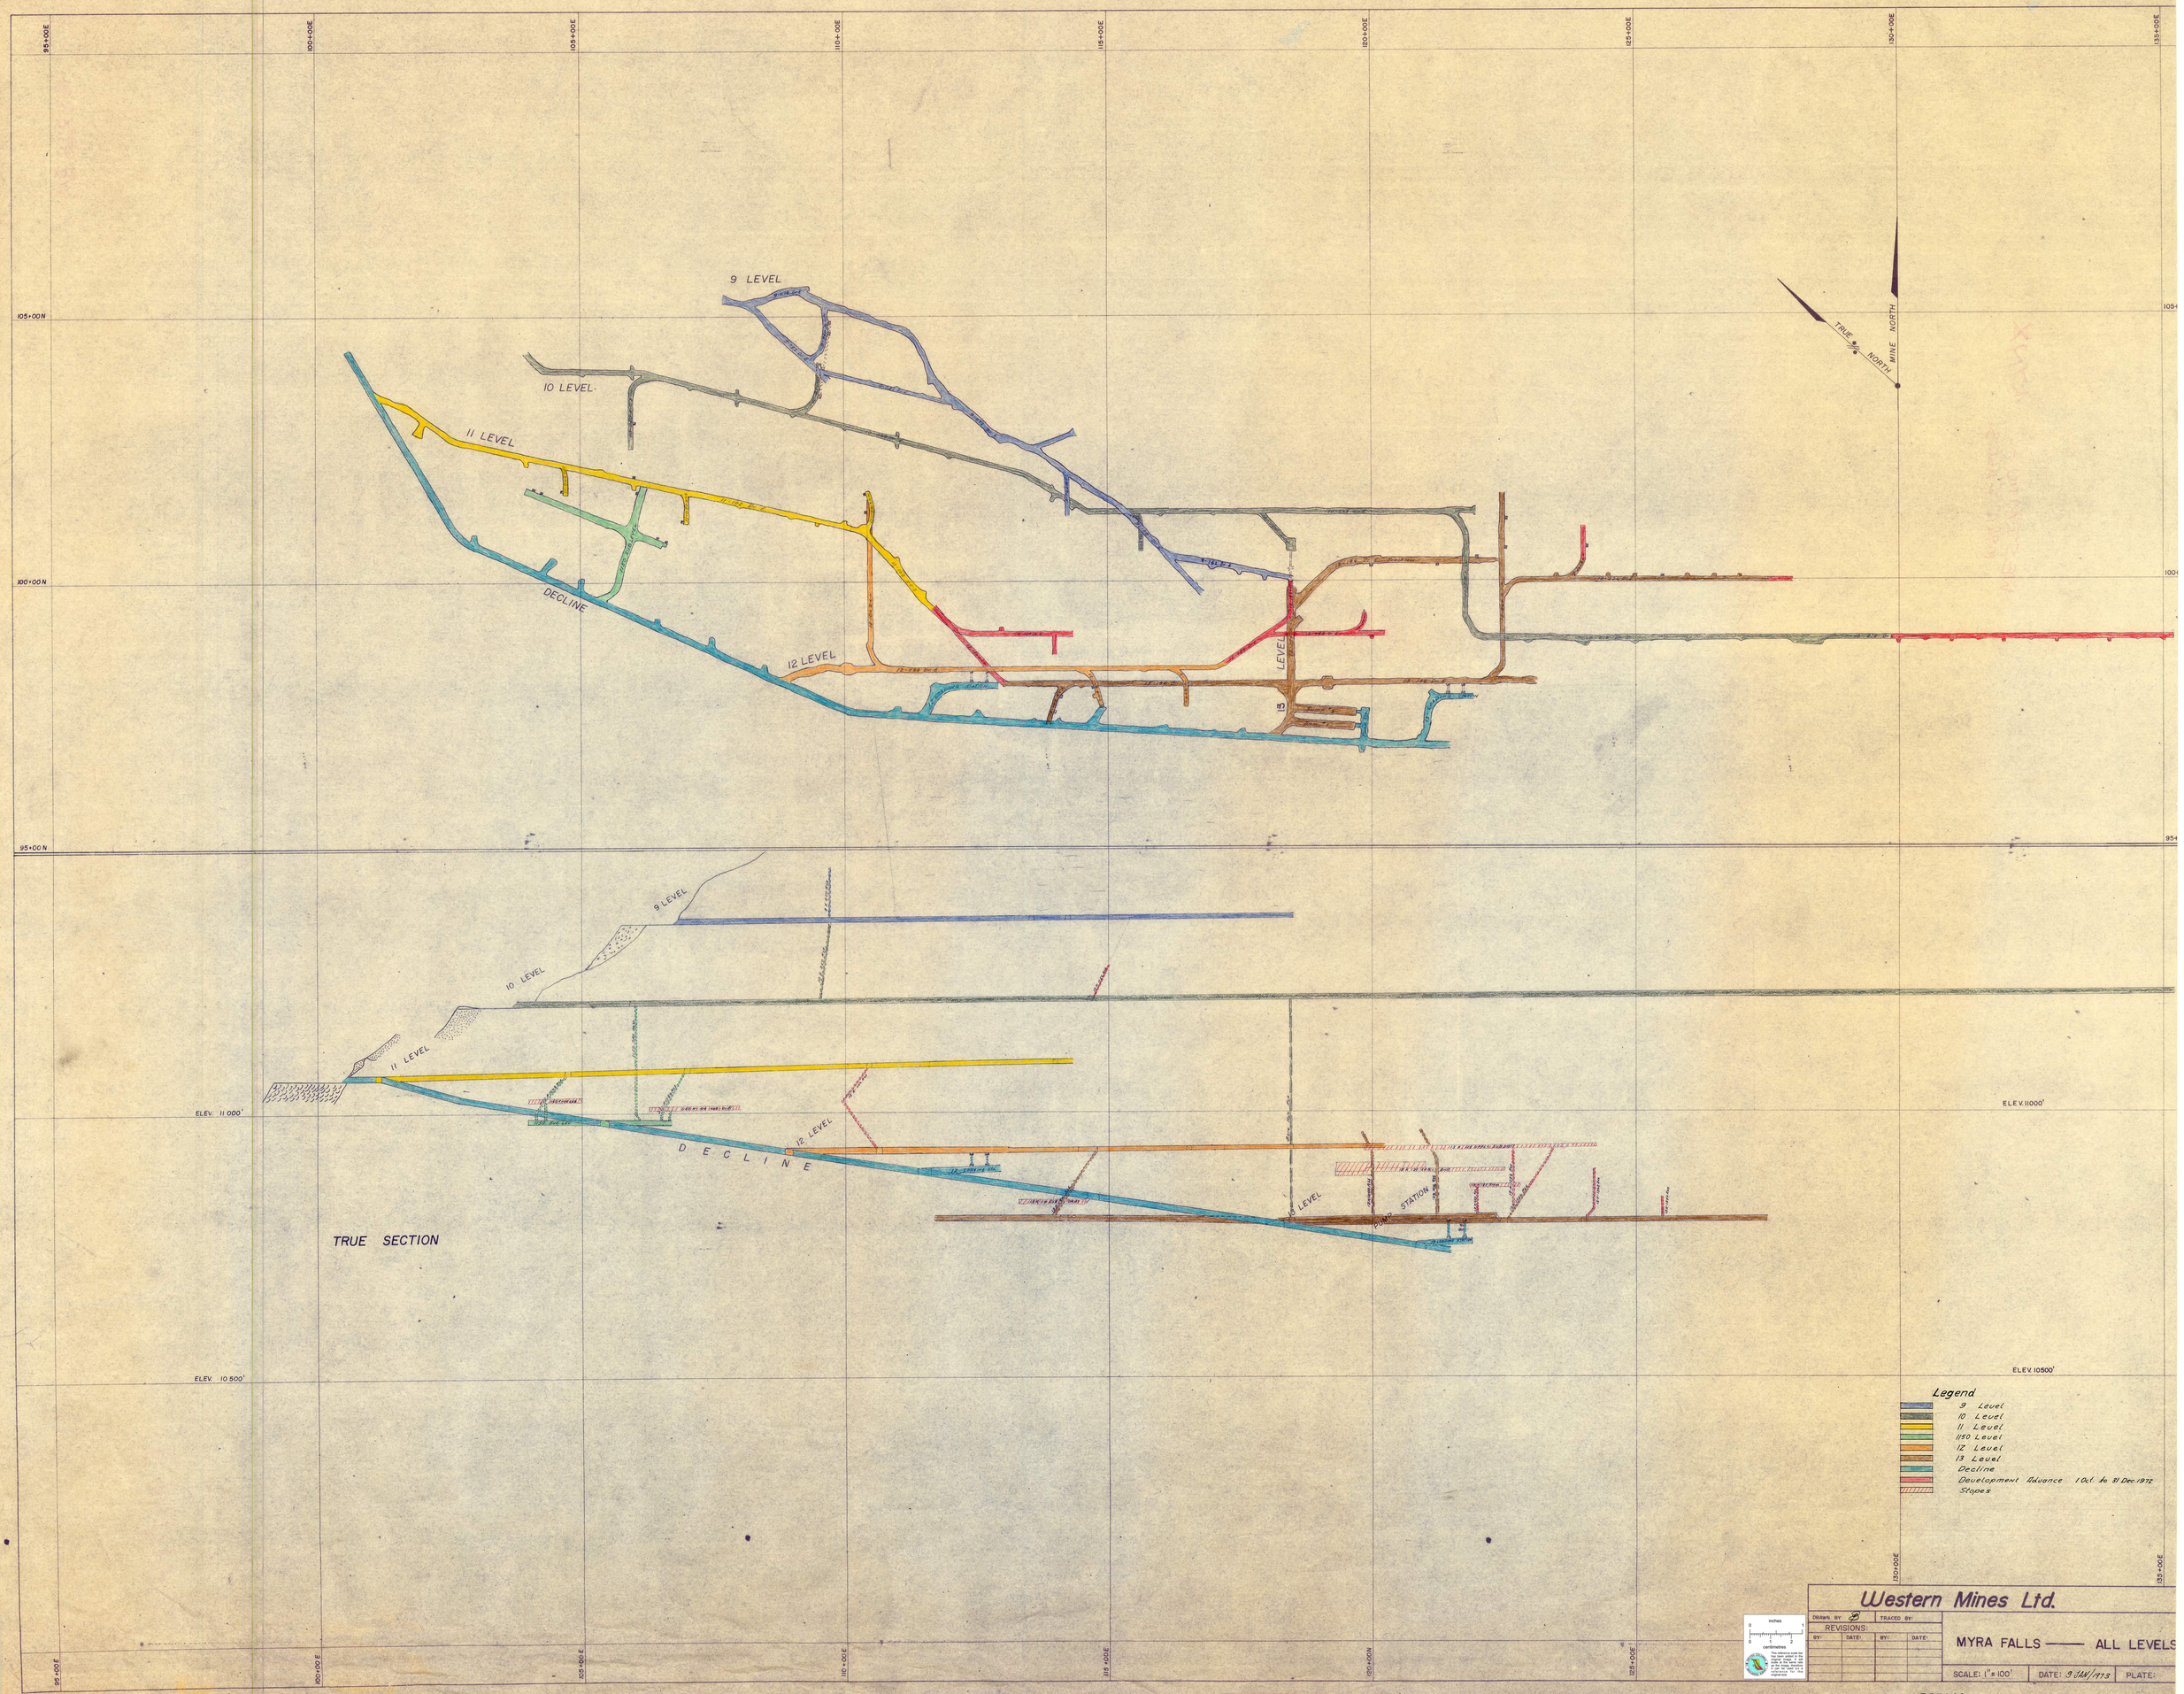
95+00E
100+00E
105+00E
110+00E
115+00E
120+00E
125+00E
130+00E
135+00E
105+00N
100+00N
95+00N
9 LEVEL
10 LEVEL
11 LEVEL
DECLINE
12 LEVEL
13 LEVEL
TRUE NORTH
MINE NORTH
ELEV. 11000'
ELEV. 10500'
TRUE SECTION
PUMP STATION
Legend
9 Level
10 Level
11 Level
1150 Level
12 Level
13 Level
Decline
Development Advance 1 Oct. to 31 Dec. 1972
Stopes
Western Mines Ltd.
MYRA FALLS —— ALL LEVELS
DRAWN BY:
TRACED BY:
REVISIONS:
BY:
DATE:
SCALE: 1" = 100'
DATE: 9 JAN/1973
PLATE:
753140