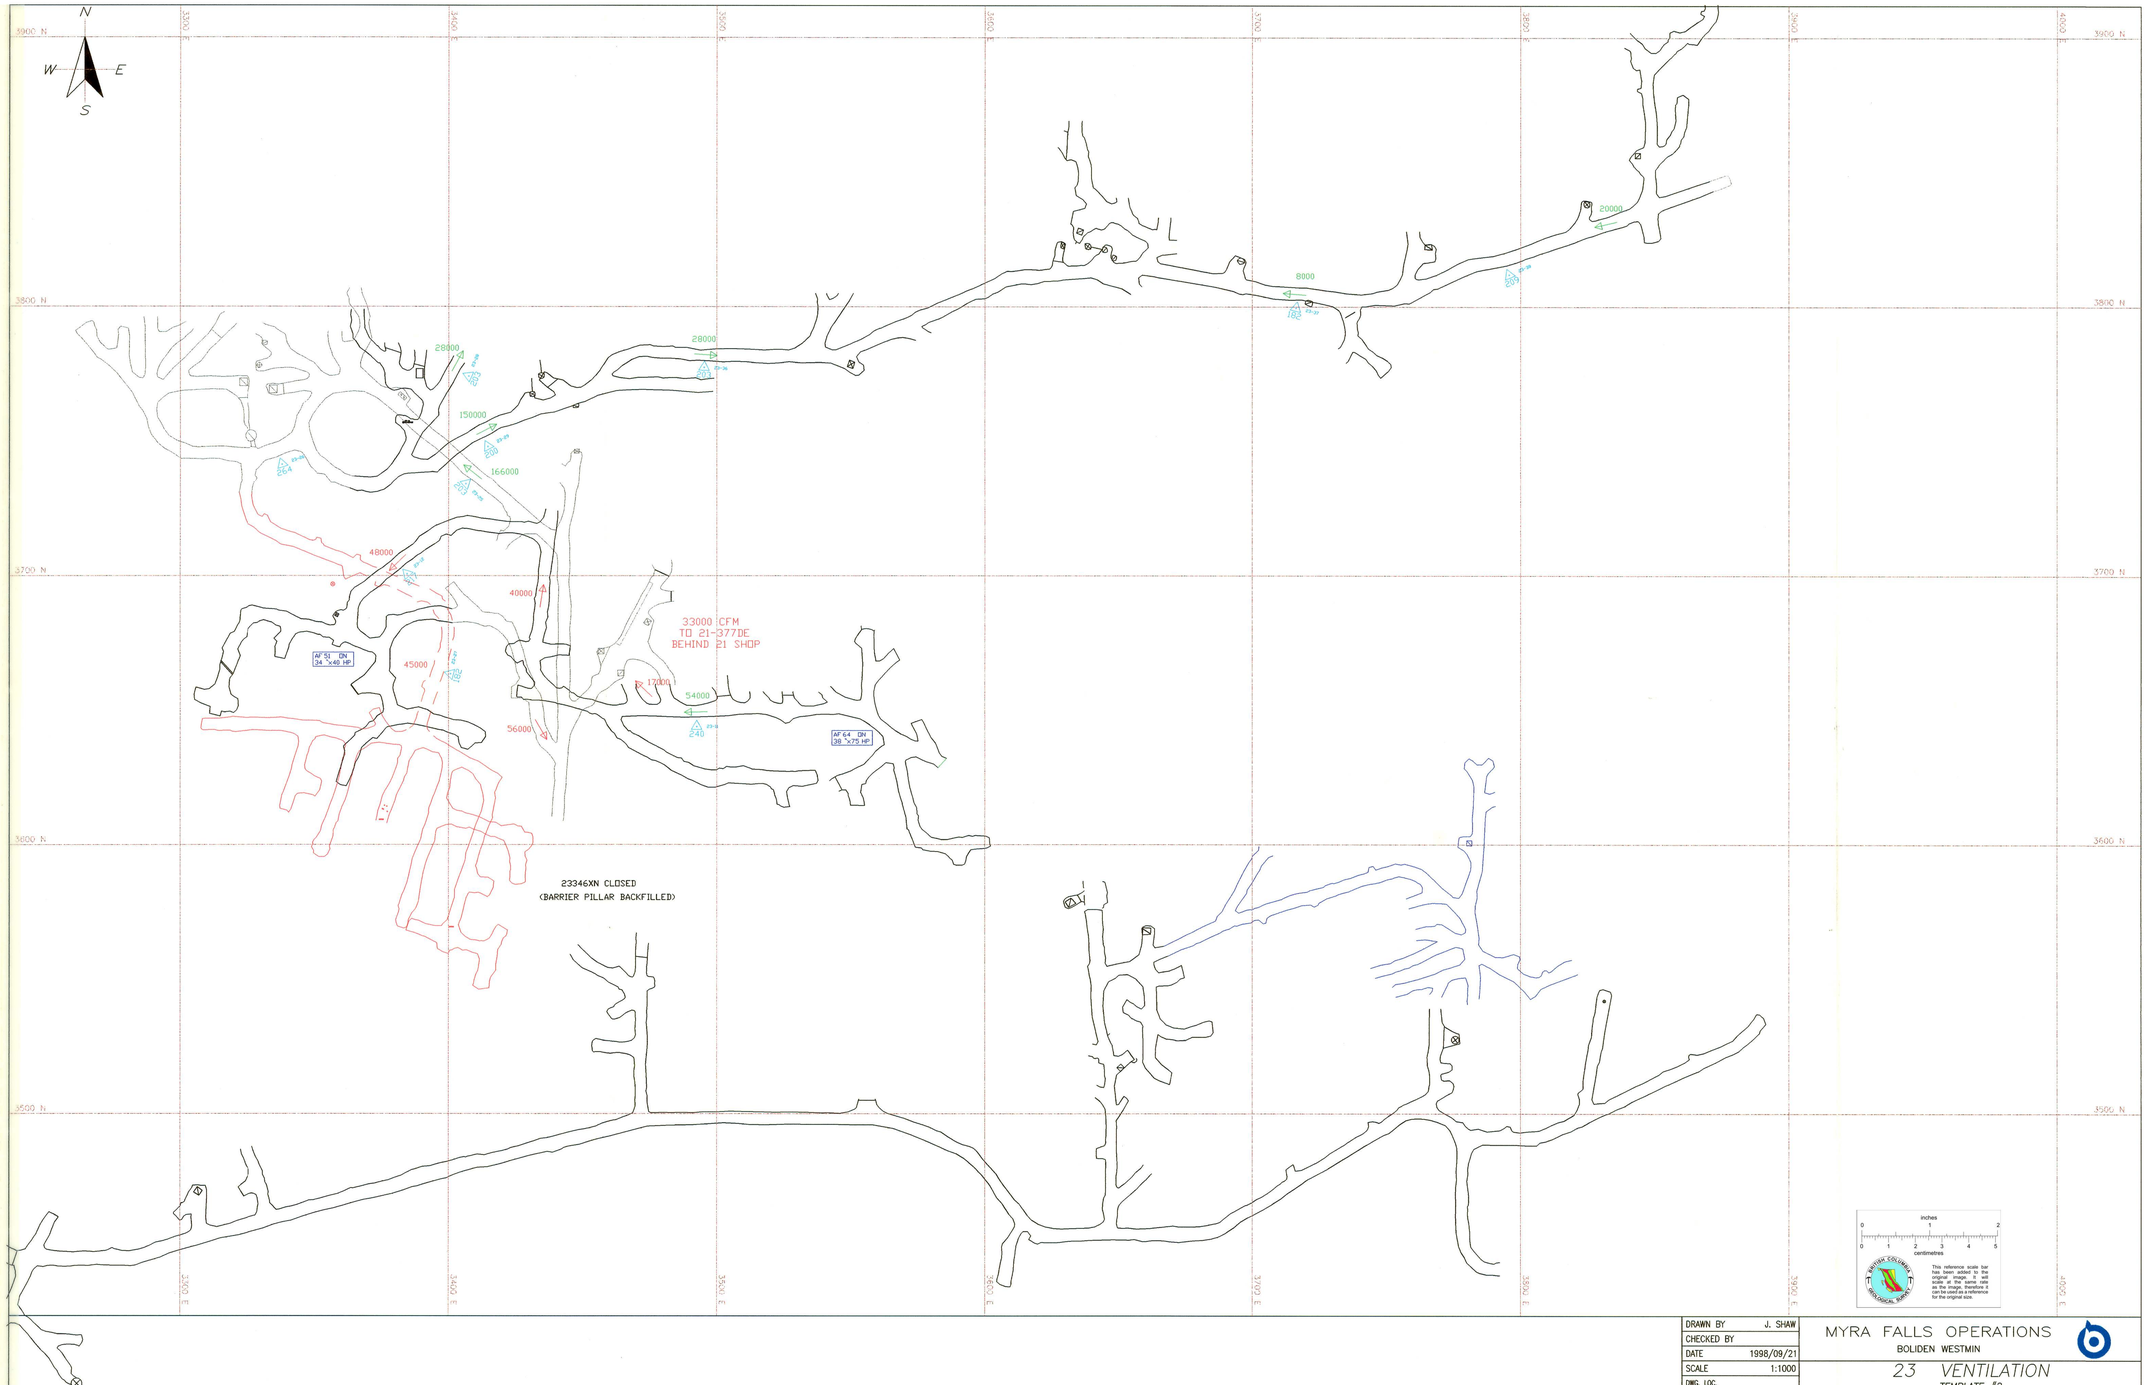

DRAWN BY	J. SHAW
CHECKED BY	
DATE	1998/09/21
SCALE	1:1000
DWG. LOC.	
NAME/VIEW	

MYRA FALLS OPERATIONS

BOLIDEN WESTMIN

23 VENTILATION

TEMPLATE #2

753158