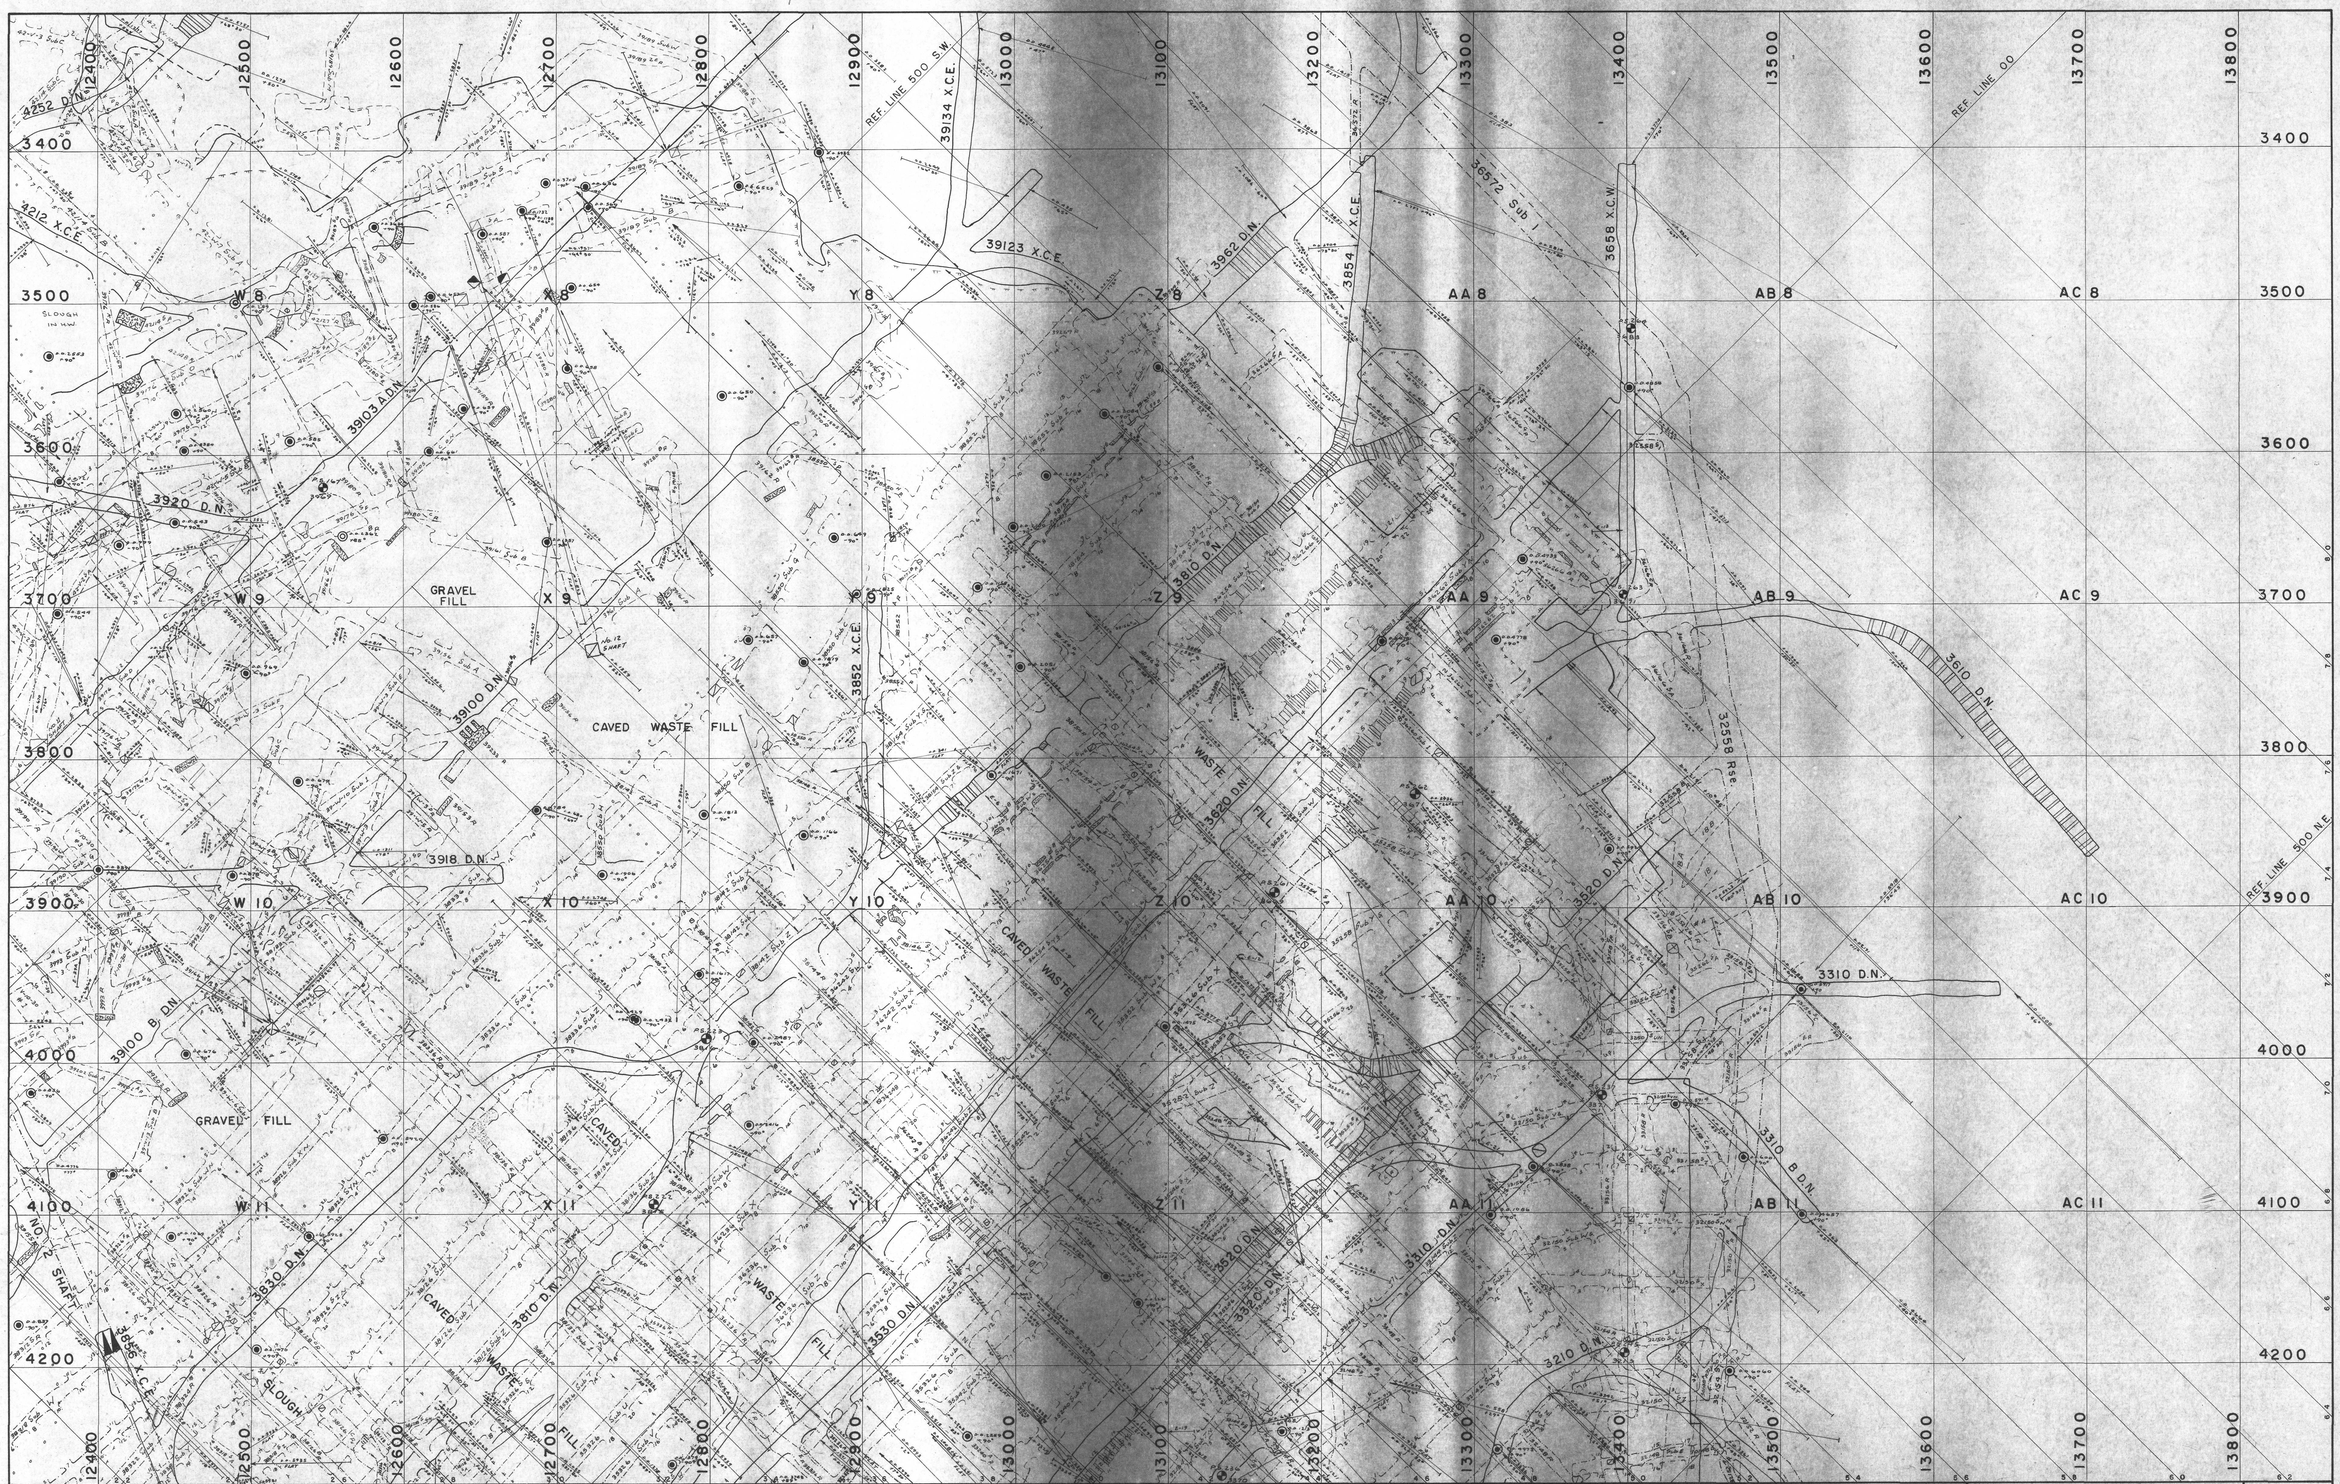

17	18
13	14
8	9

SECTION:
DEPT.: MINE ENGINEERING
MADE BY: D.C. JACQUES May 1979
CHECKED BY:

D.C.J.	MAY/1979
D.C.J.	MAY/1979
P.J.L.	SEPT/81
P.J.L.	JUL/82
D.C.J.	JAN/84
W.E.H.	JUN/86
J.M.T.	MAY/88

CHECKED BY

COMINCO LTD.
SULLIVAN MINE

TITLE: MINE LEVEL PLAN
SCALE: 1" = 40'
DRAWING NO.: 200-14

14

inches
0 1 2
0 1 2 3 4 5
centimetres

This reference scale bar has been added to the original drawing. It is to scale at the same rate as the image, therefore it can be used as a reference for the original size.

753201