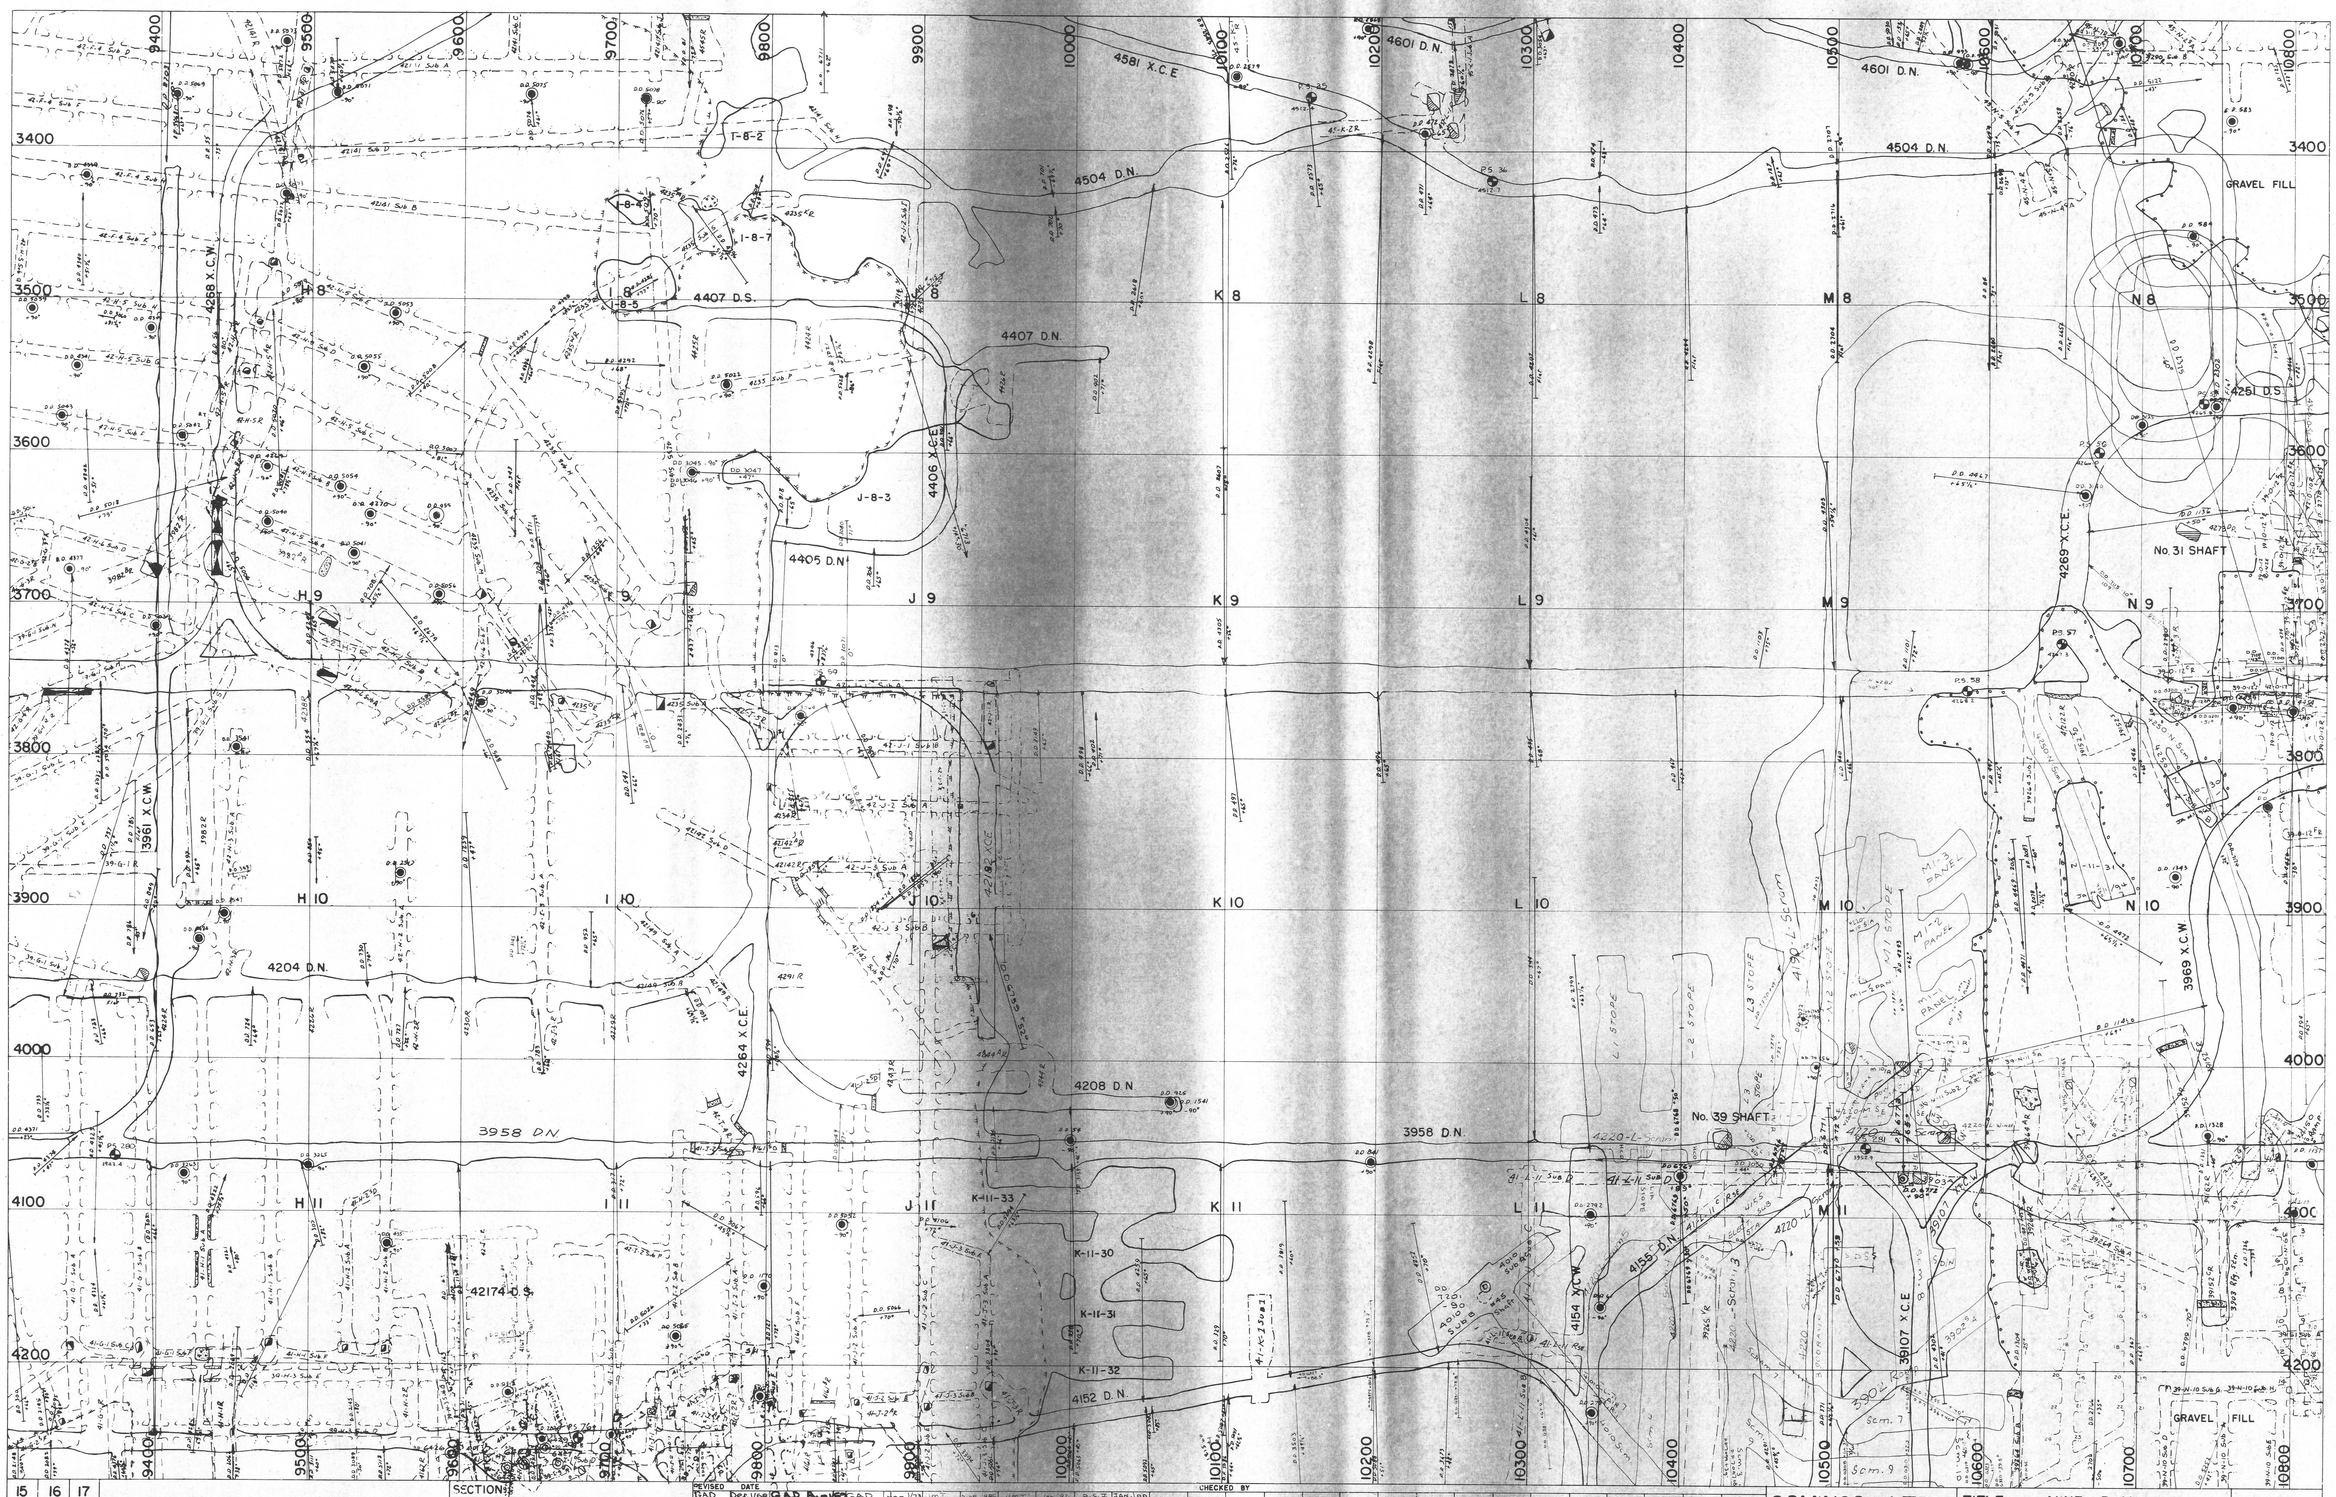

15	16	17
11	12	13
6	7	8

SECTION:
DEPT: MINE ENGINEERING
MADE BY B McLELLAND AUG 1968
CHECKED BY:

REVISED	DATE	CHECKED BY

COMINCO LTD.
SULLIVAN MINE

TITLE : MINE PLAN
SCALE : 1" = 40'
DRAWING NO. : 200-12

12

753203