P4

5-791 (5-792)

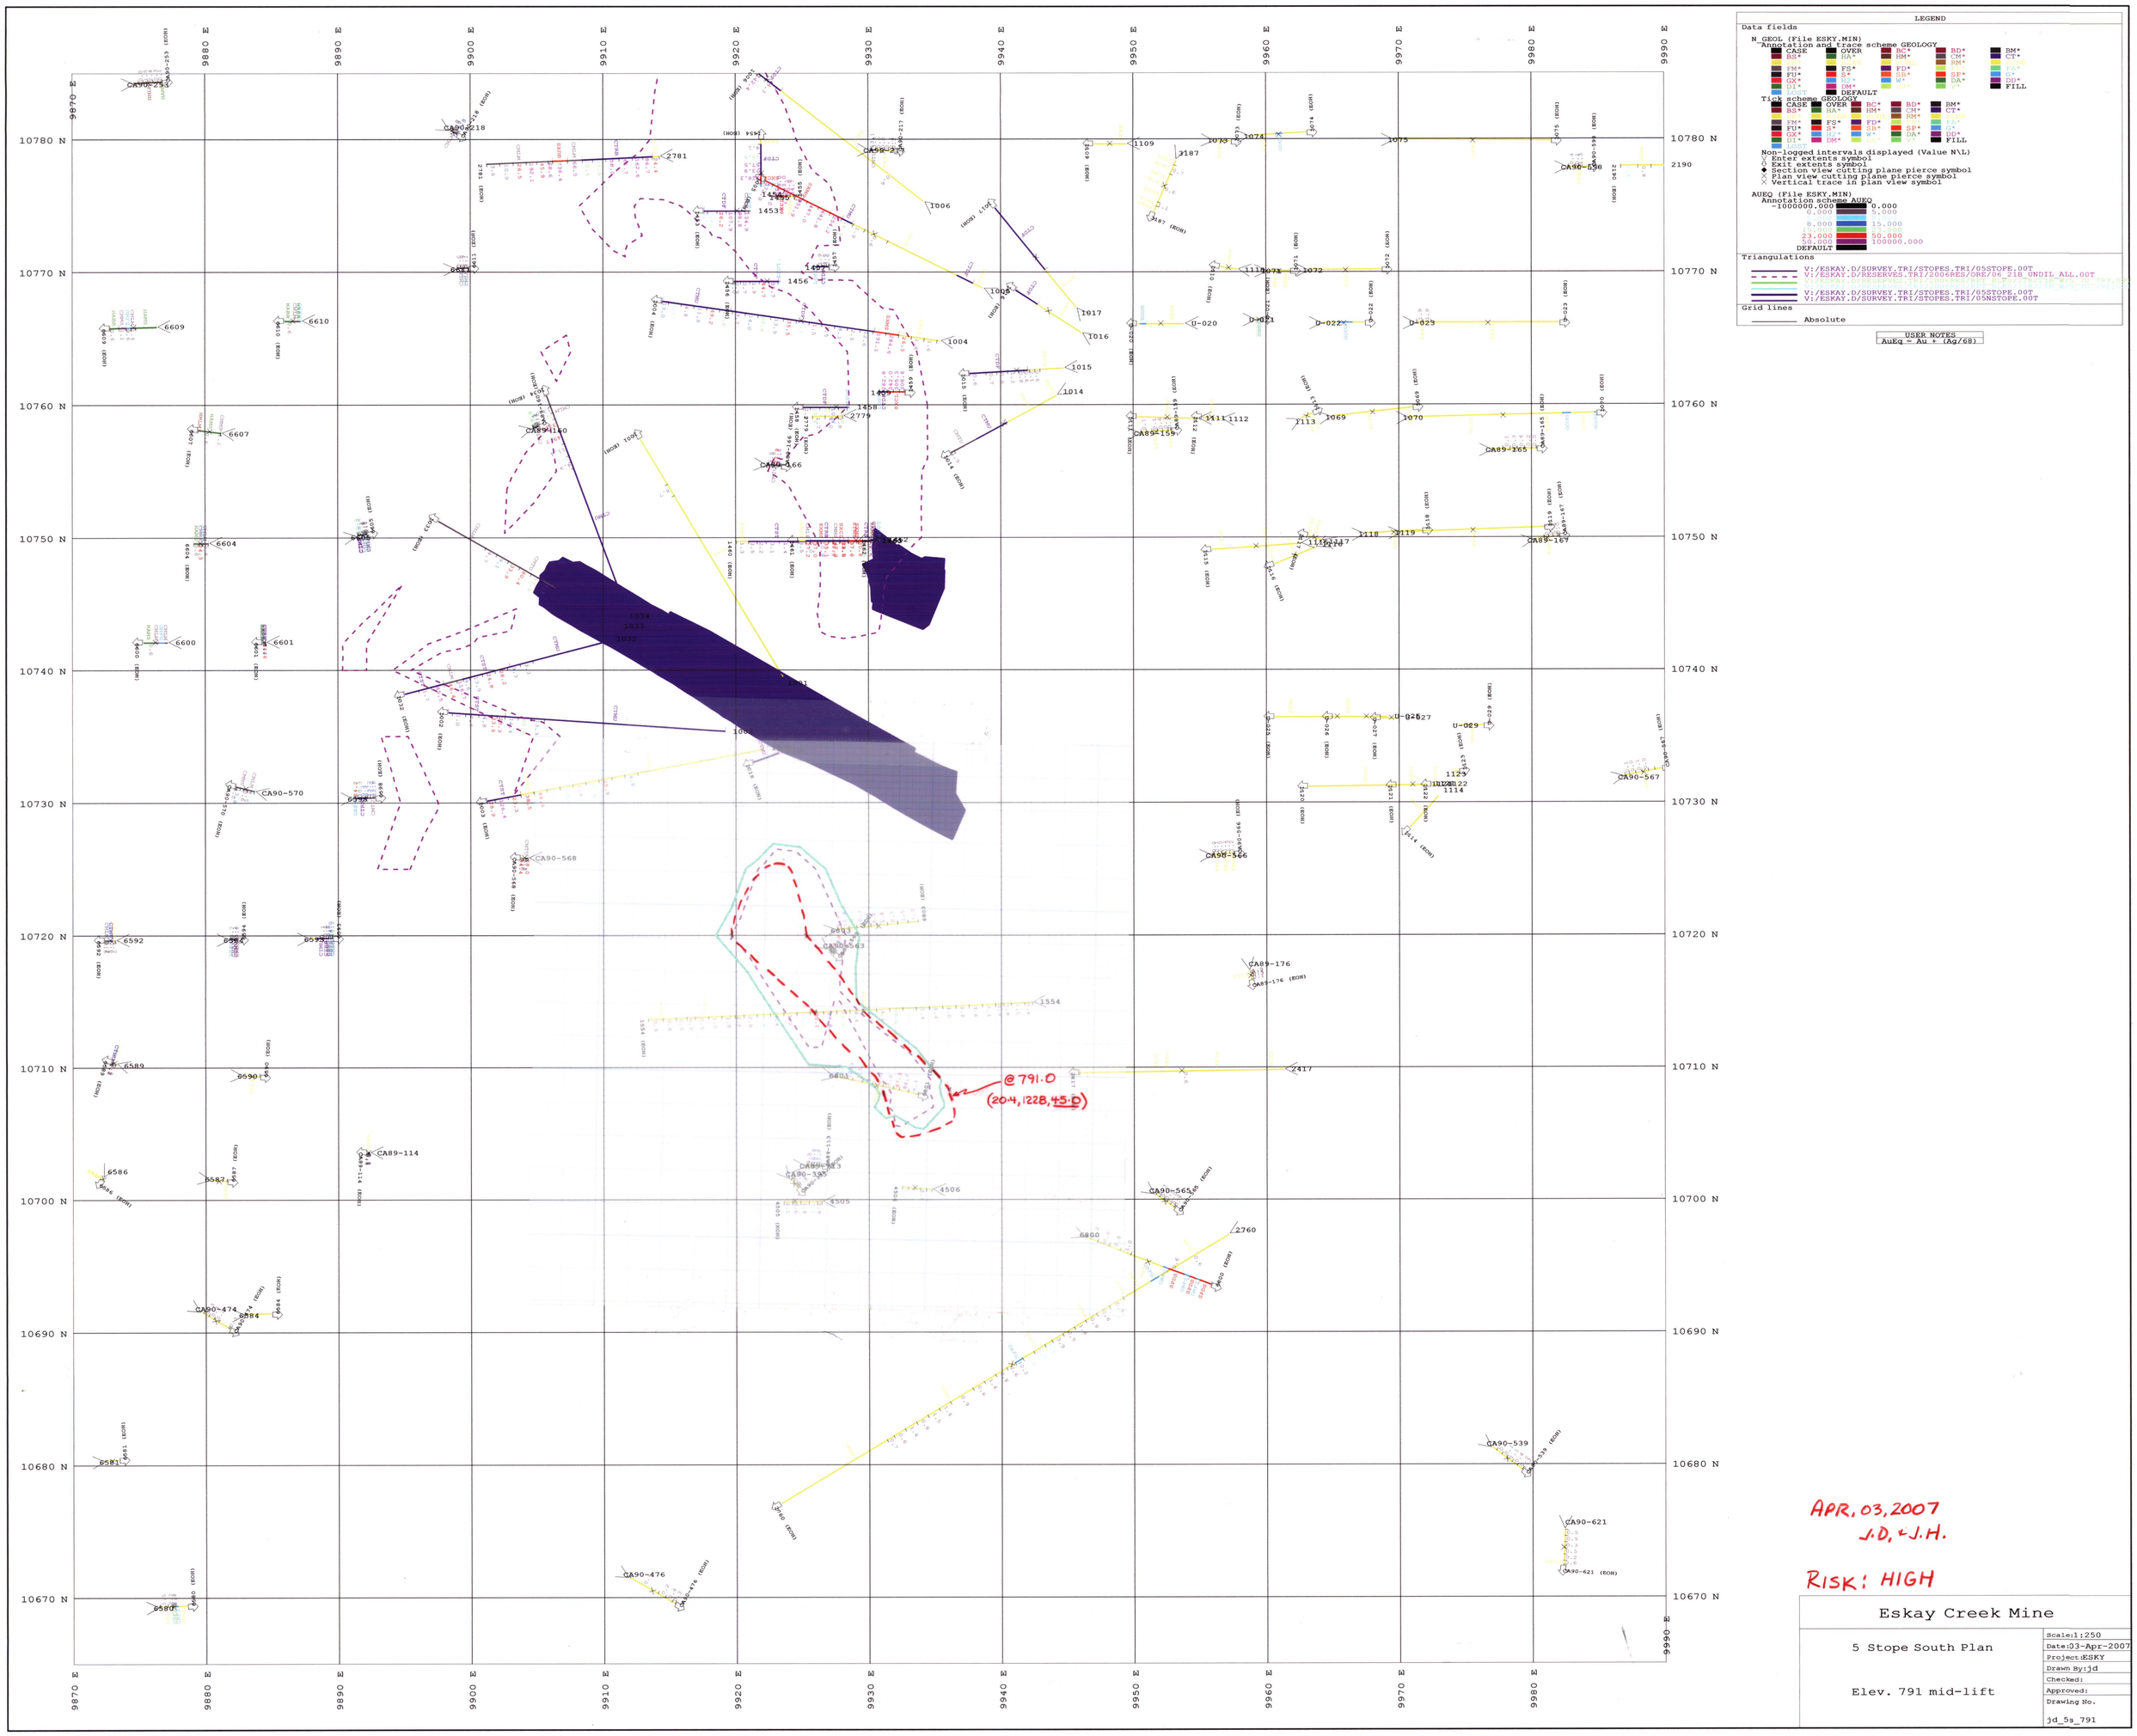

APR. 03, 2007
J.D. + J.H.

RISK: HIGH

Eskay Creek Mine	
5 Stope South Plan	Scale:1:250
	Date:03-Apr-2007
	Project:ESKY
	Drawn By:jd
	Checked:
Elev. 791 mid-lift	Approved:
	Drawing No.
	jd_5s_791