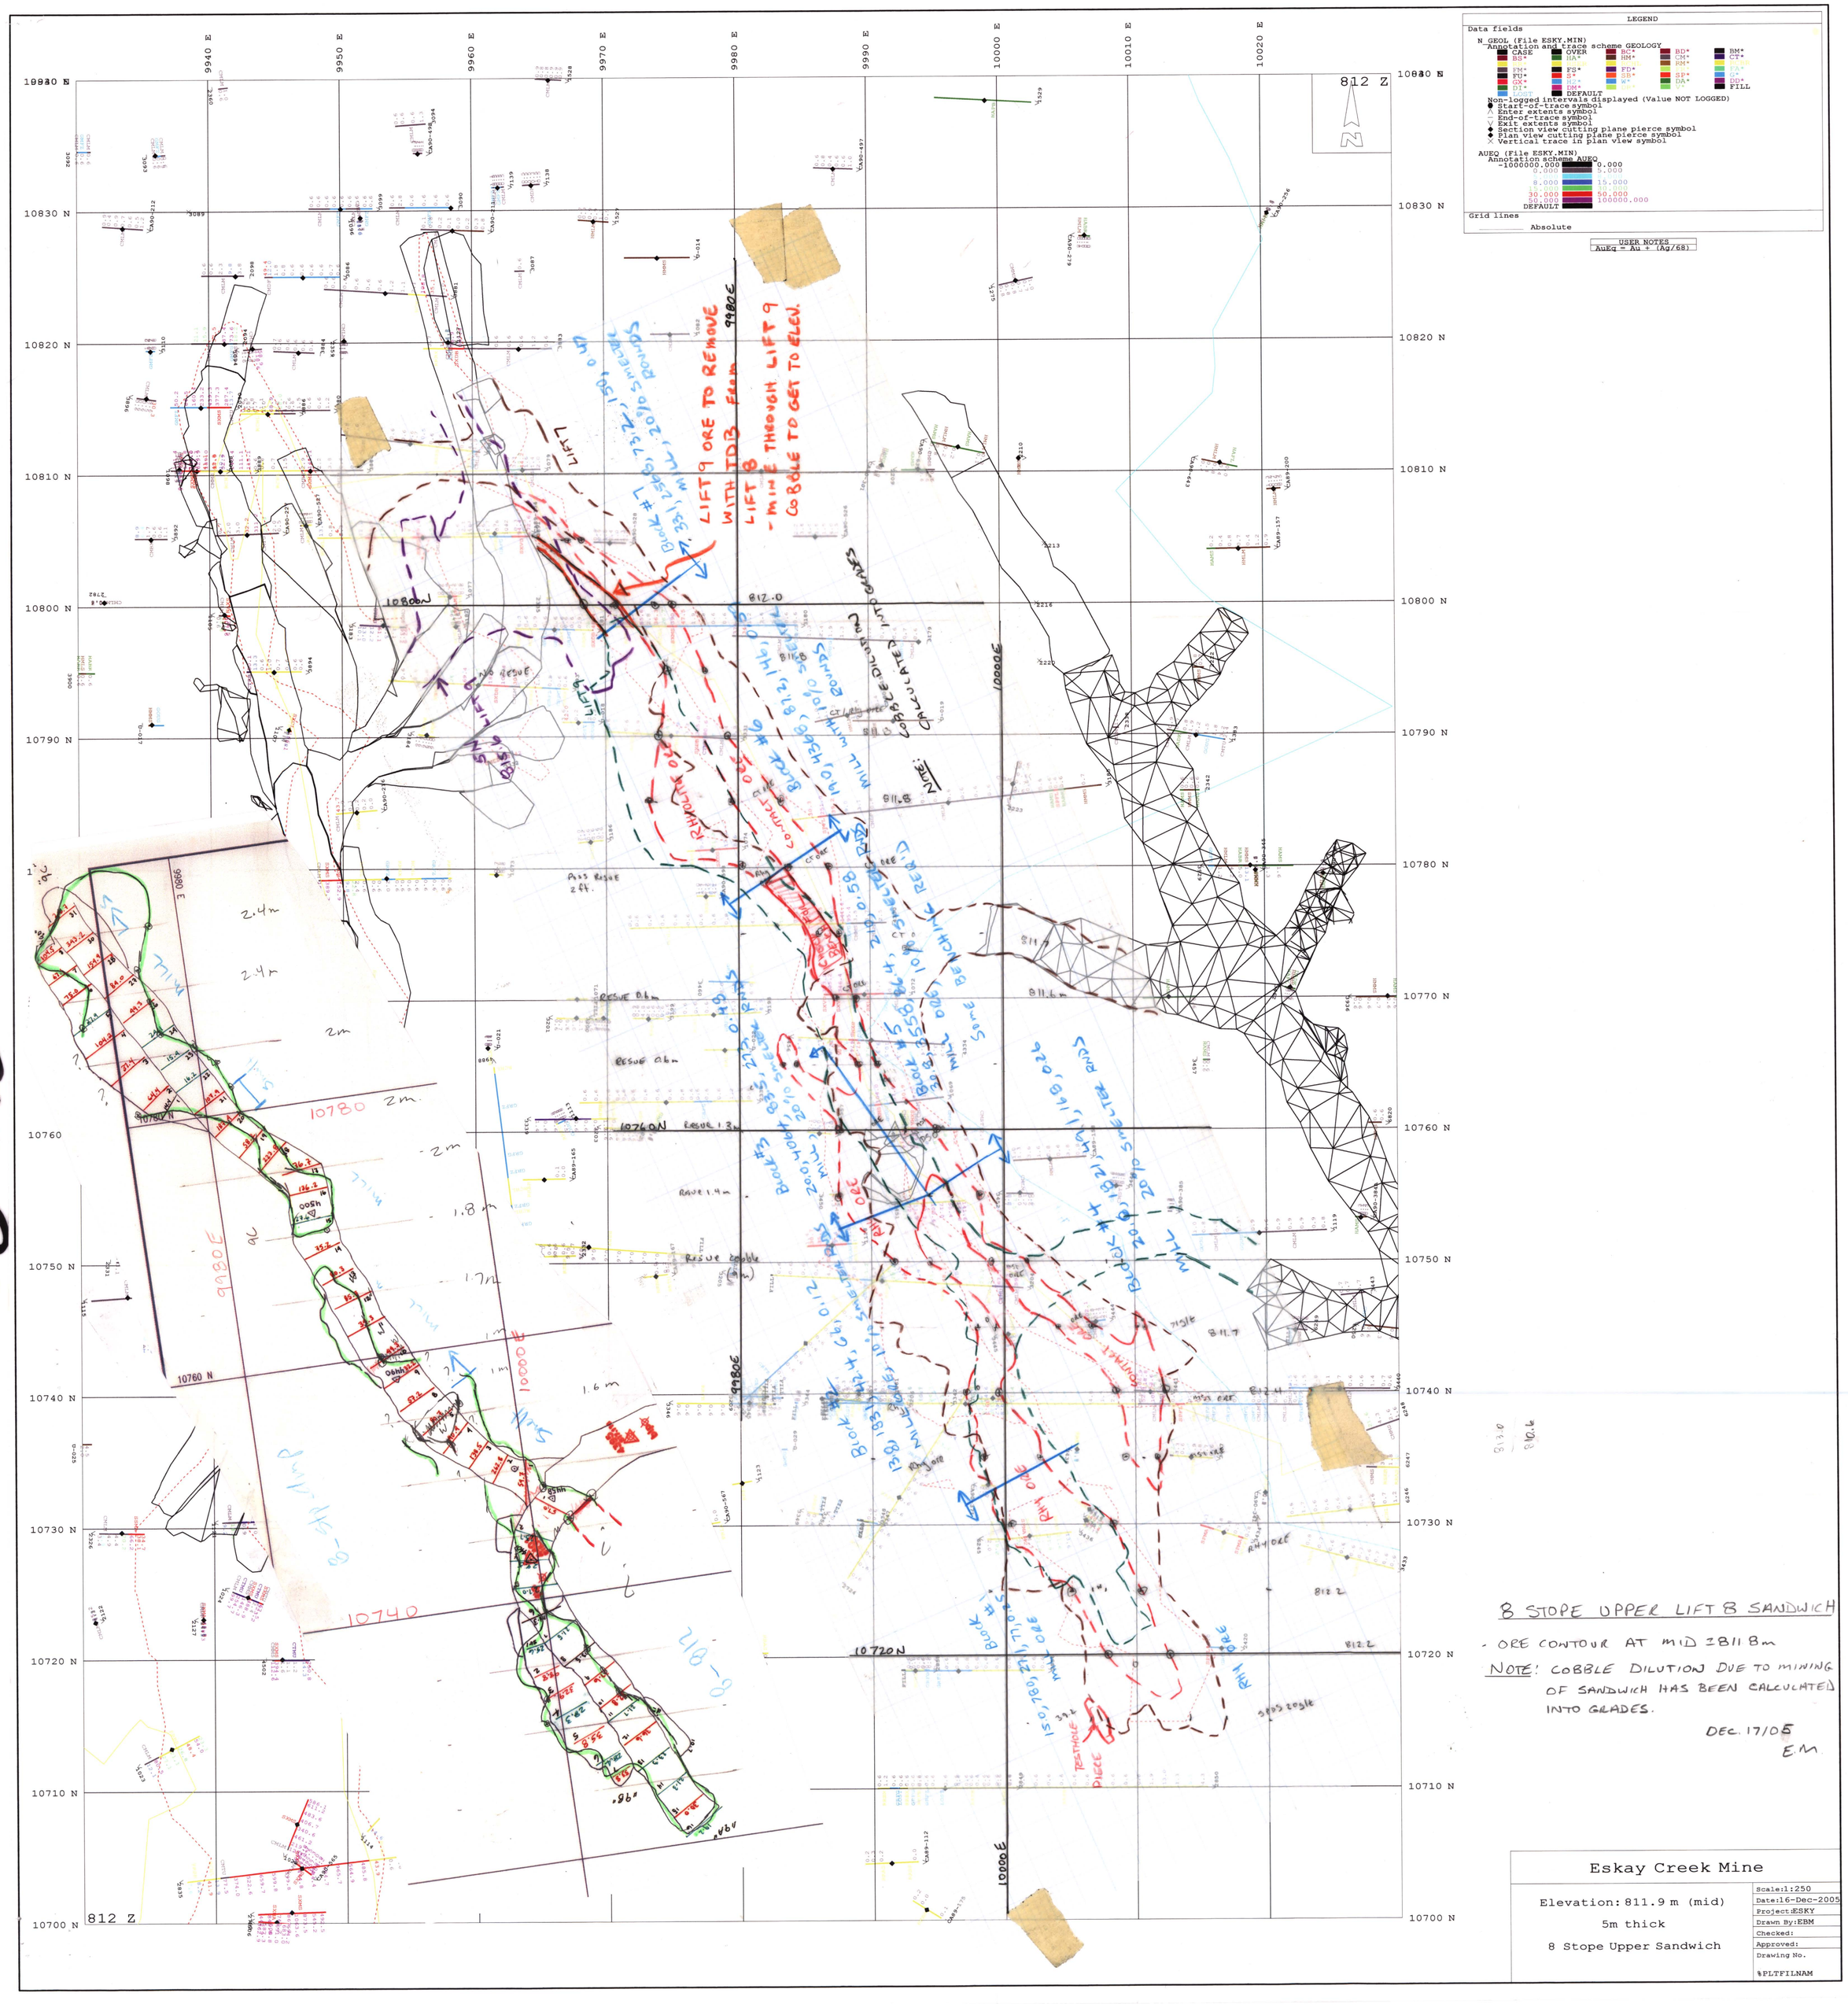

8 STOPE UPPER LIFT 8 SANDWICH

- ORE CONTOUR AT MID ≈811.8m

NOTE: COBBLE DILUTION DUE TO MINING OF SANDWICH HAS BEEN CALCULATED INTO GRADES.

DEC. 17/05
E.M.

Eskay Creek Mine	
Elevation: 811.9 m (mid)	Scale:1:250
5m thick	Date:16-Dec-2005
8 Stope Upper Sandwich	Project:ESKY
	Drawn By:EBM
	Checked:
	Approved:
	Drawing No.
	%PLTFILNAM