P47

44-706

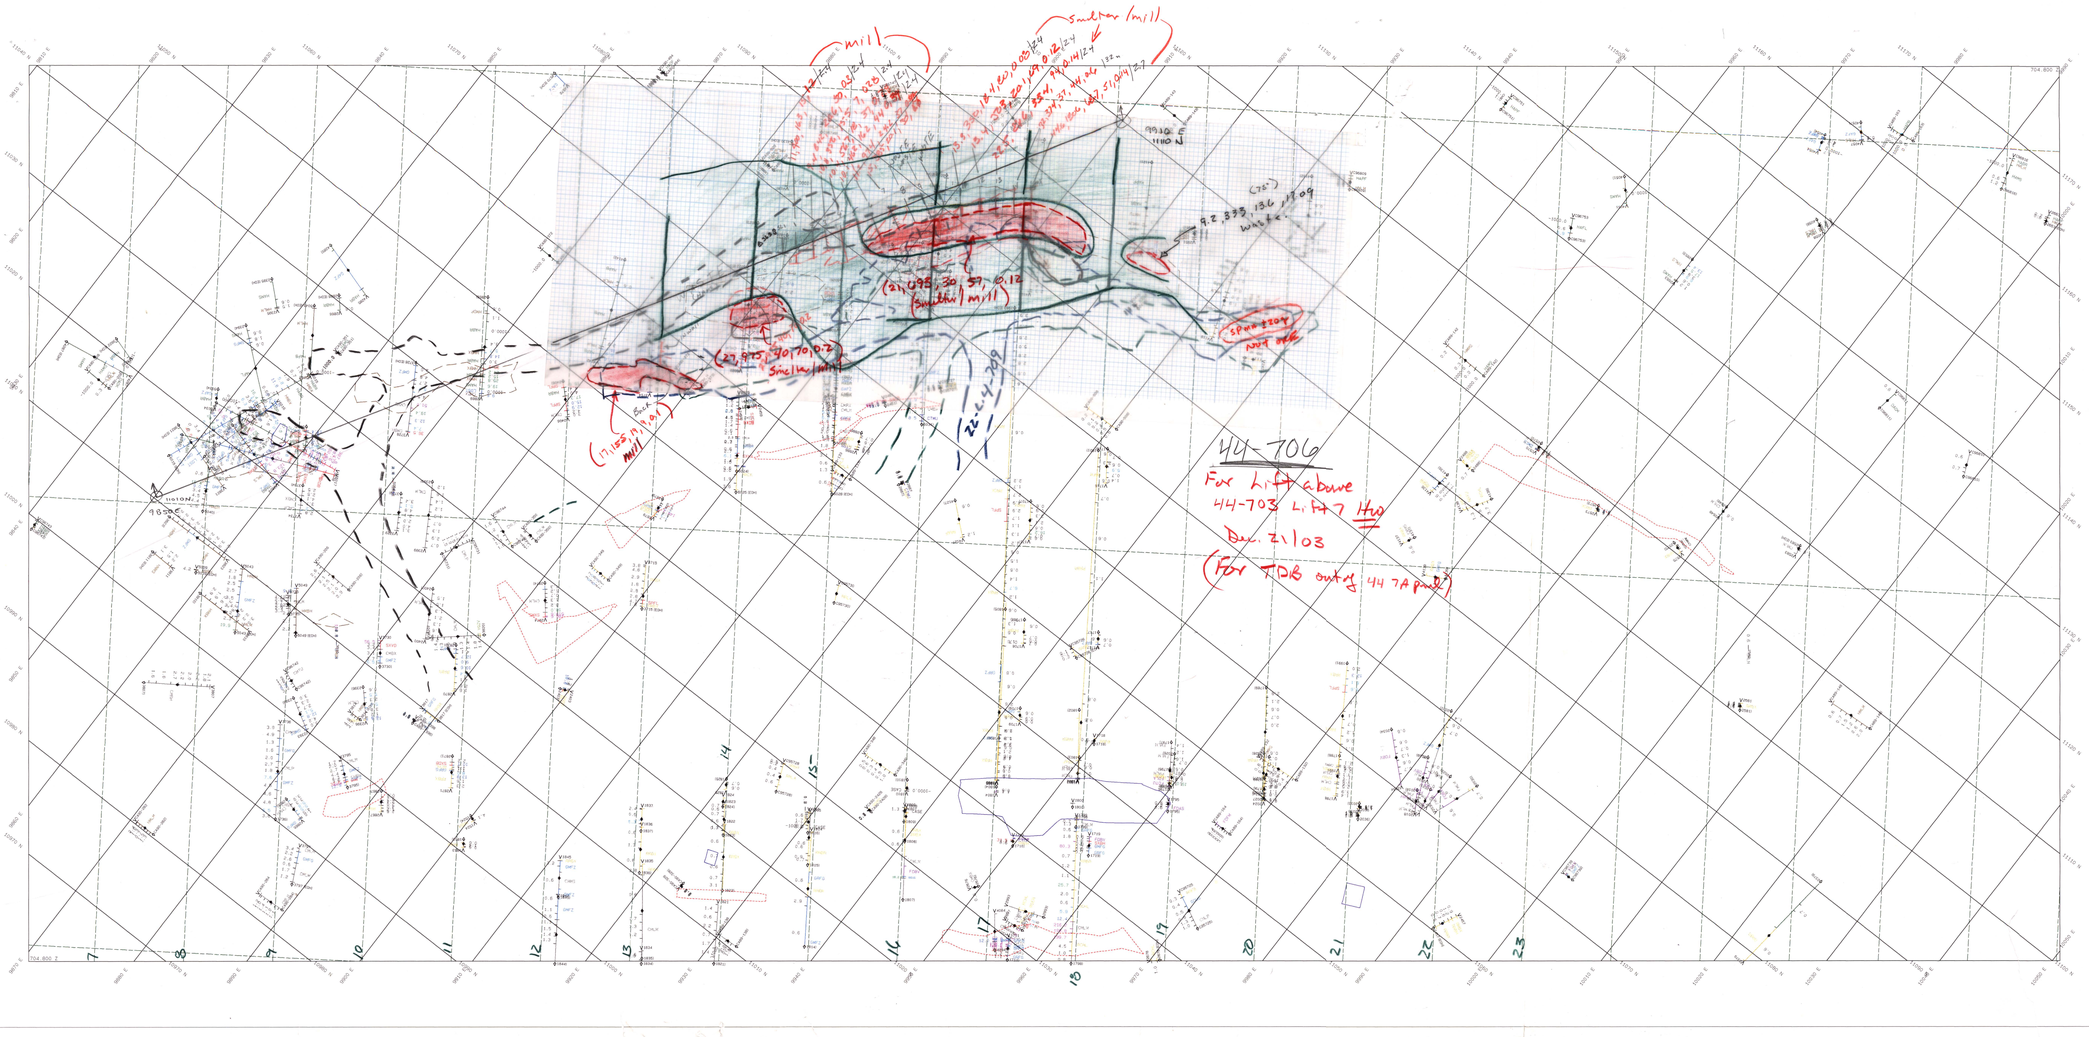

44-706

ESKAY CREEK MINE

44 Stope Lift 8 TDB
5m THICK
El. 704.8 m (mid)

Scale: 1:250
Date: 18-Dec-2003
Project: ESK1
Drawn By: RJL
Checked:
Approved:
Drawing No.