P82

76 Pillar (kinda) -842

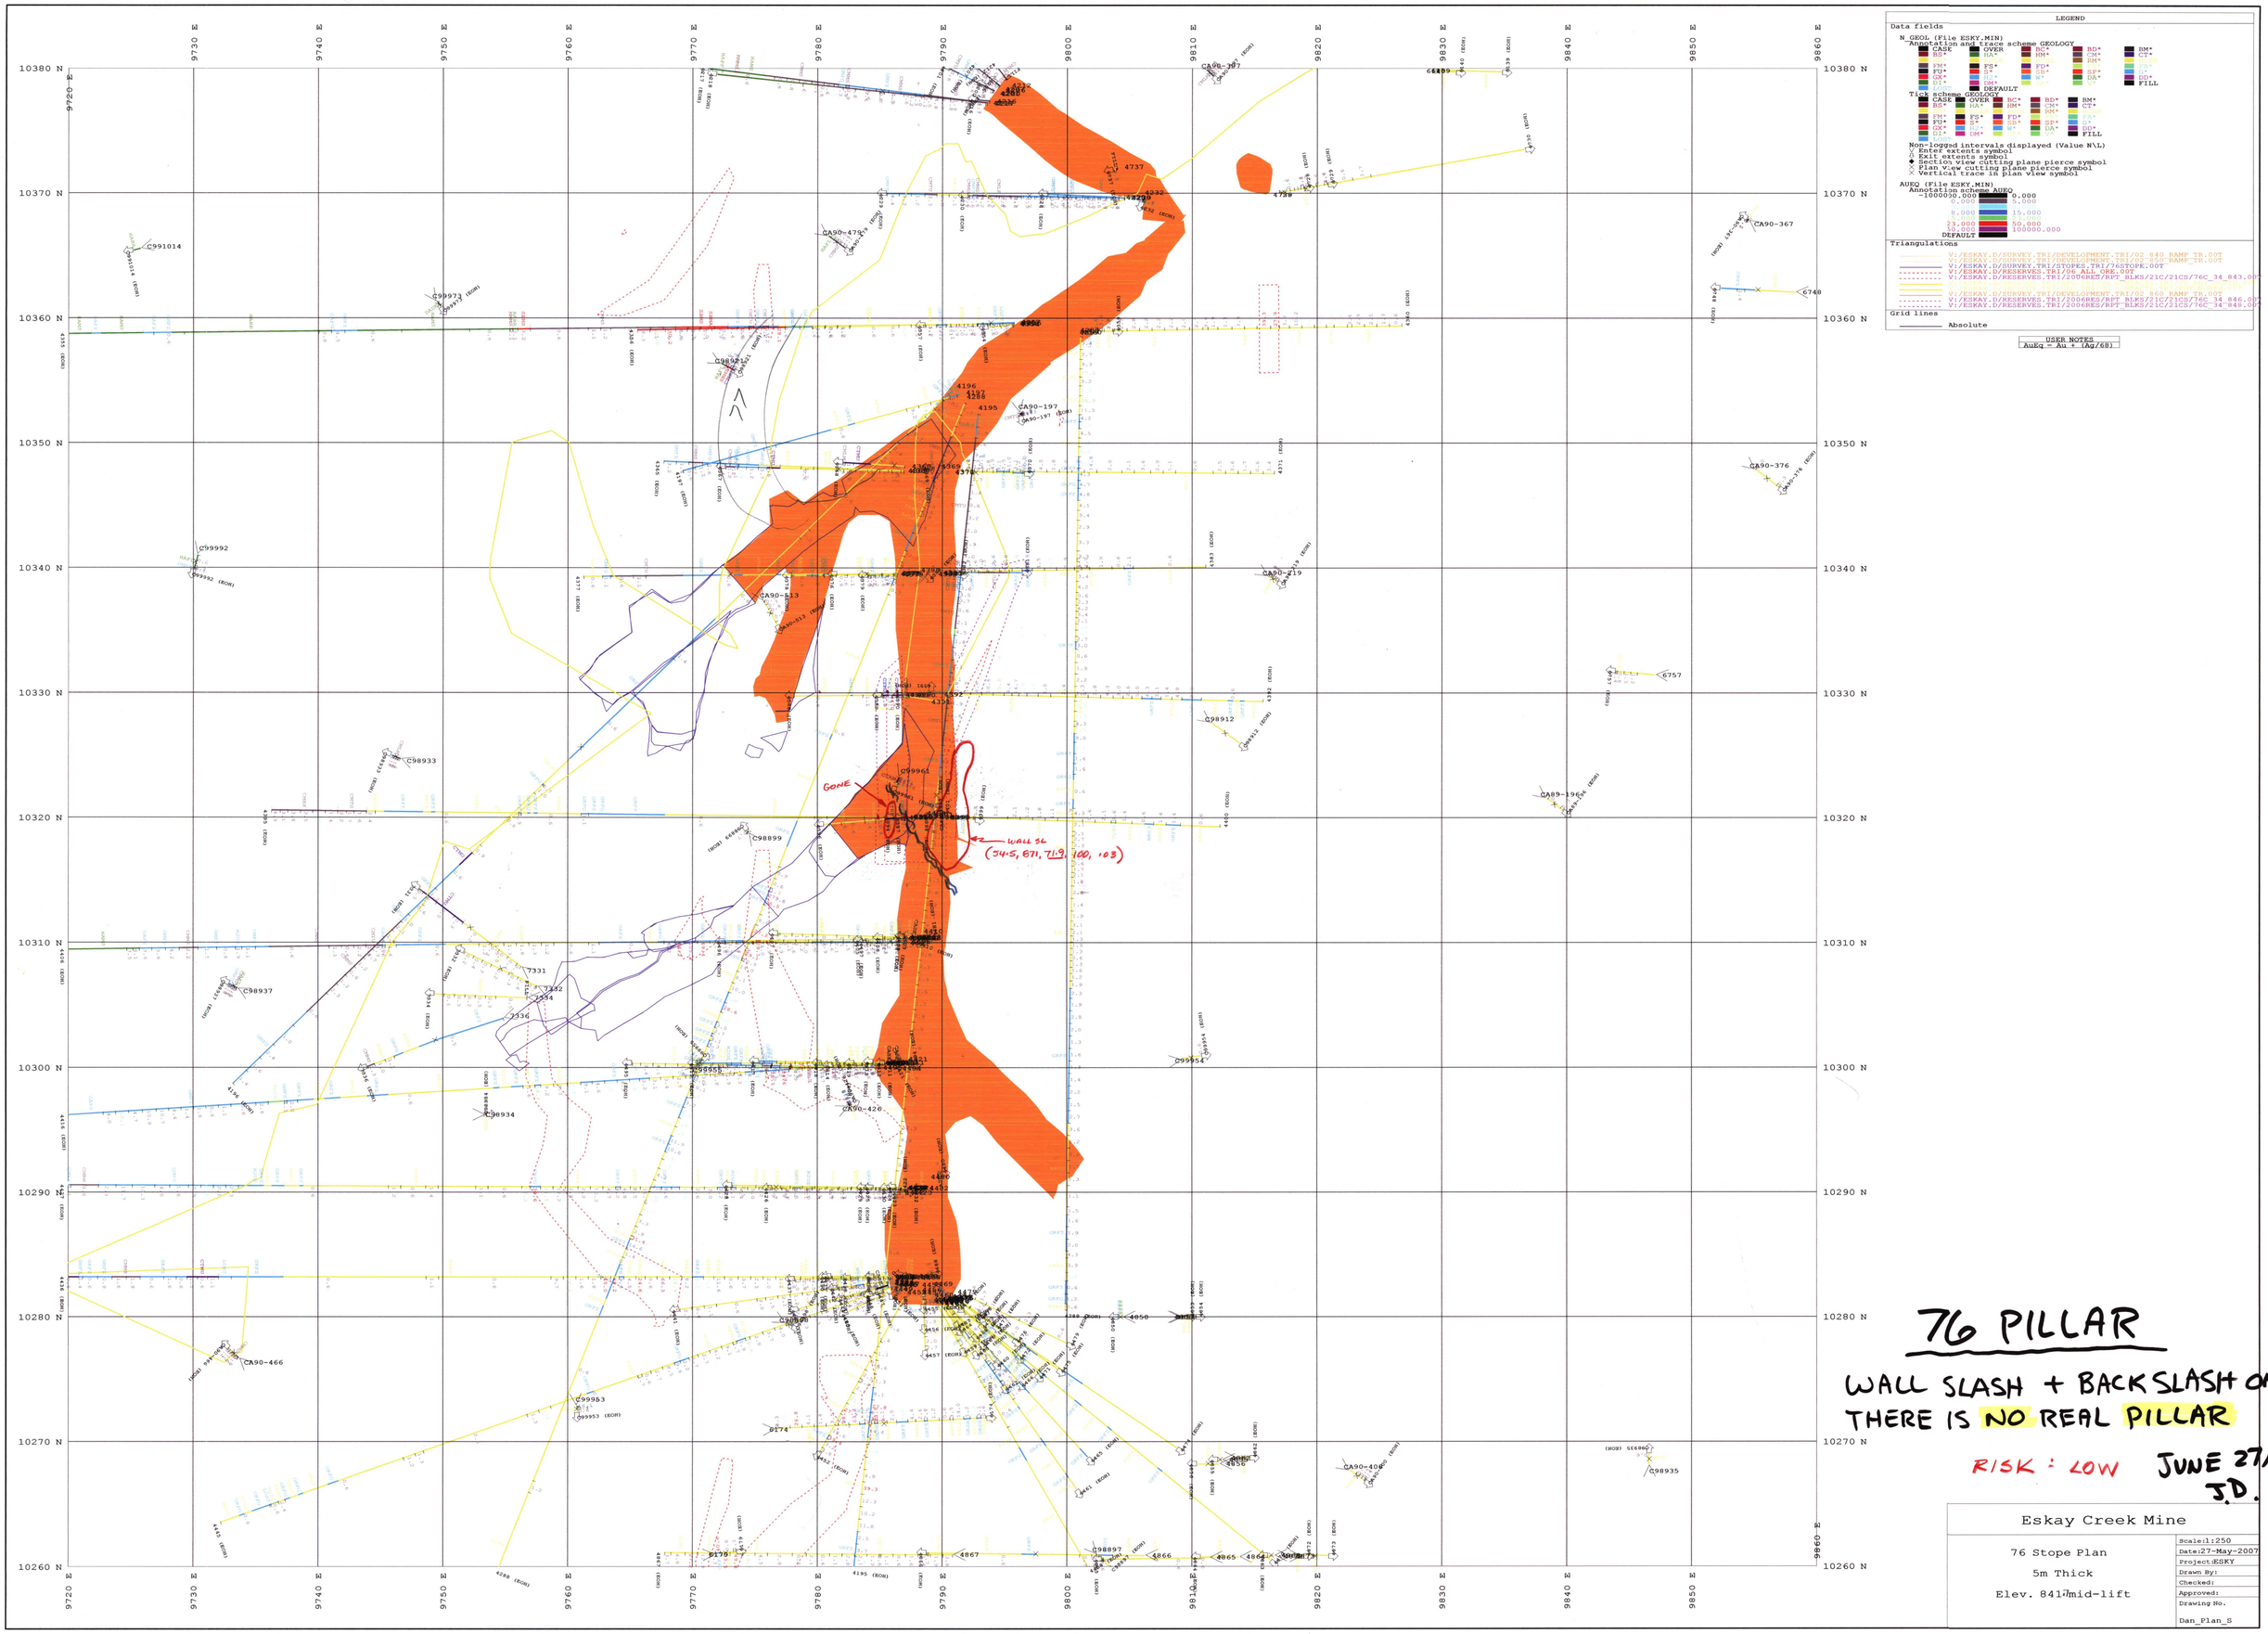

76 PILLAR

WALL SLASH + BACKSLASH ONLY
THERE IS NO REAL PILLAR

RISK : LOW JUNE 27/07
J.D.

Eskay Creek Mine	
76 Stope Plan 5m Thick Elev. 841 mid-lift	Scale:1:250 Date:27-May-2007 Project:ESKY Drawn By: Checked: Approved: Drawing No. Dan_Plan_S