21C6

21C 2RAMP SOUTH 10000 N NOV/03

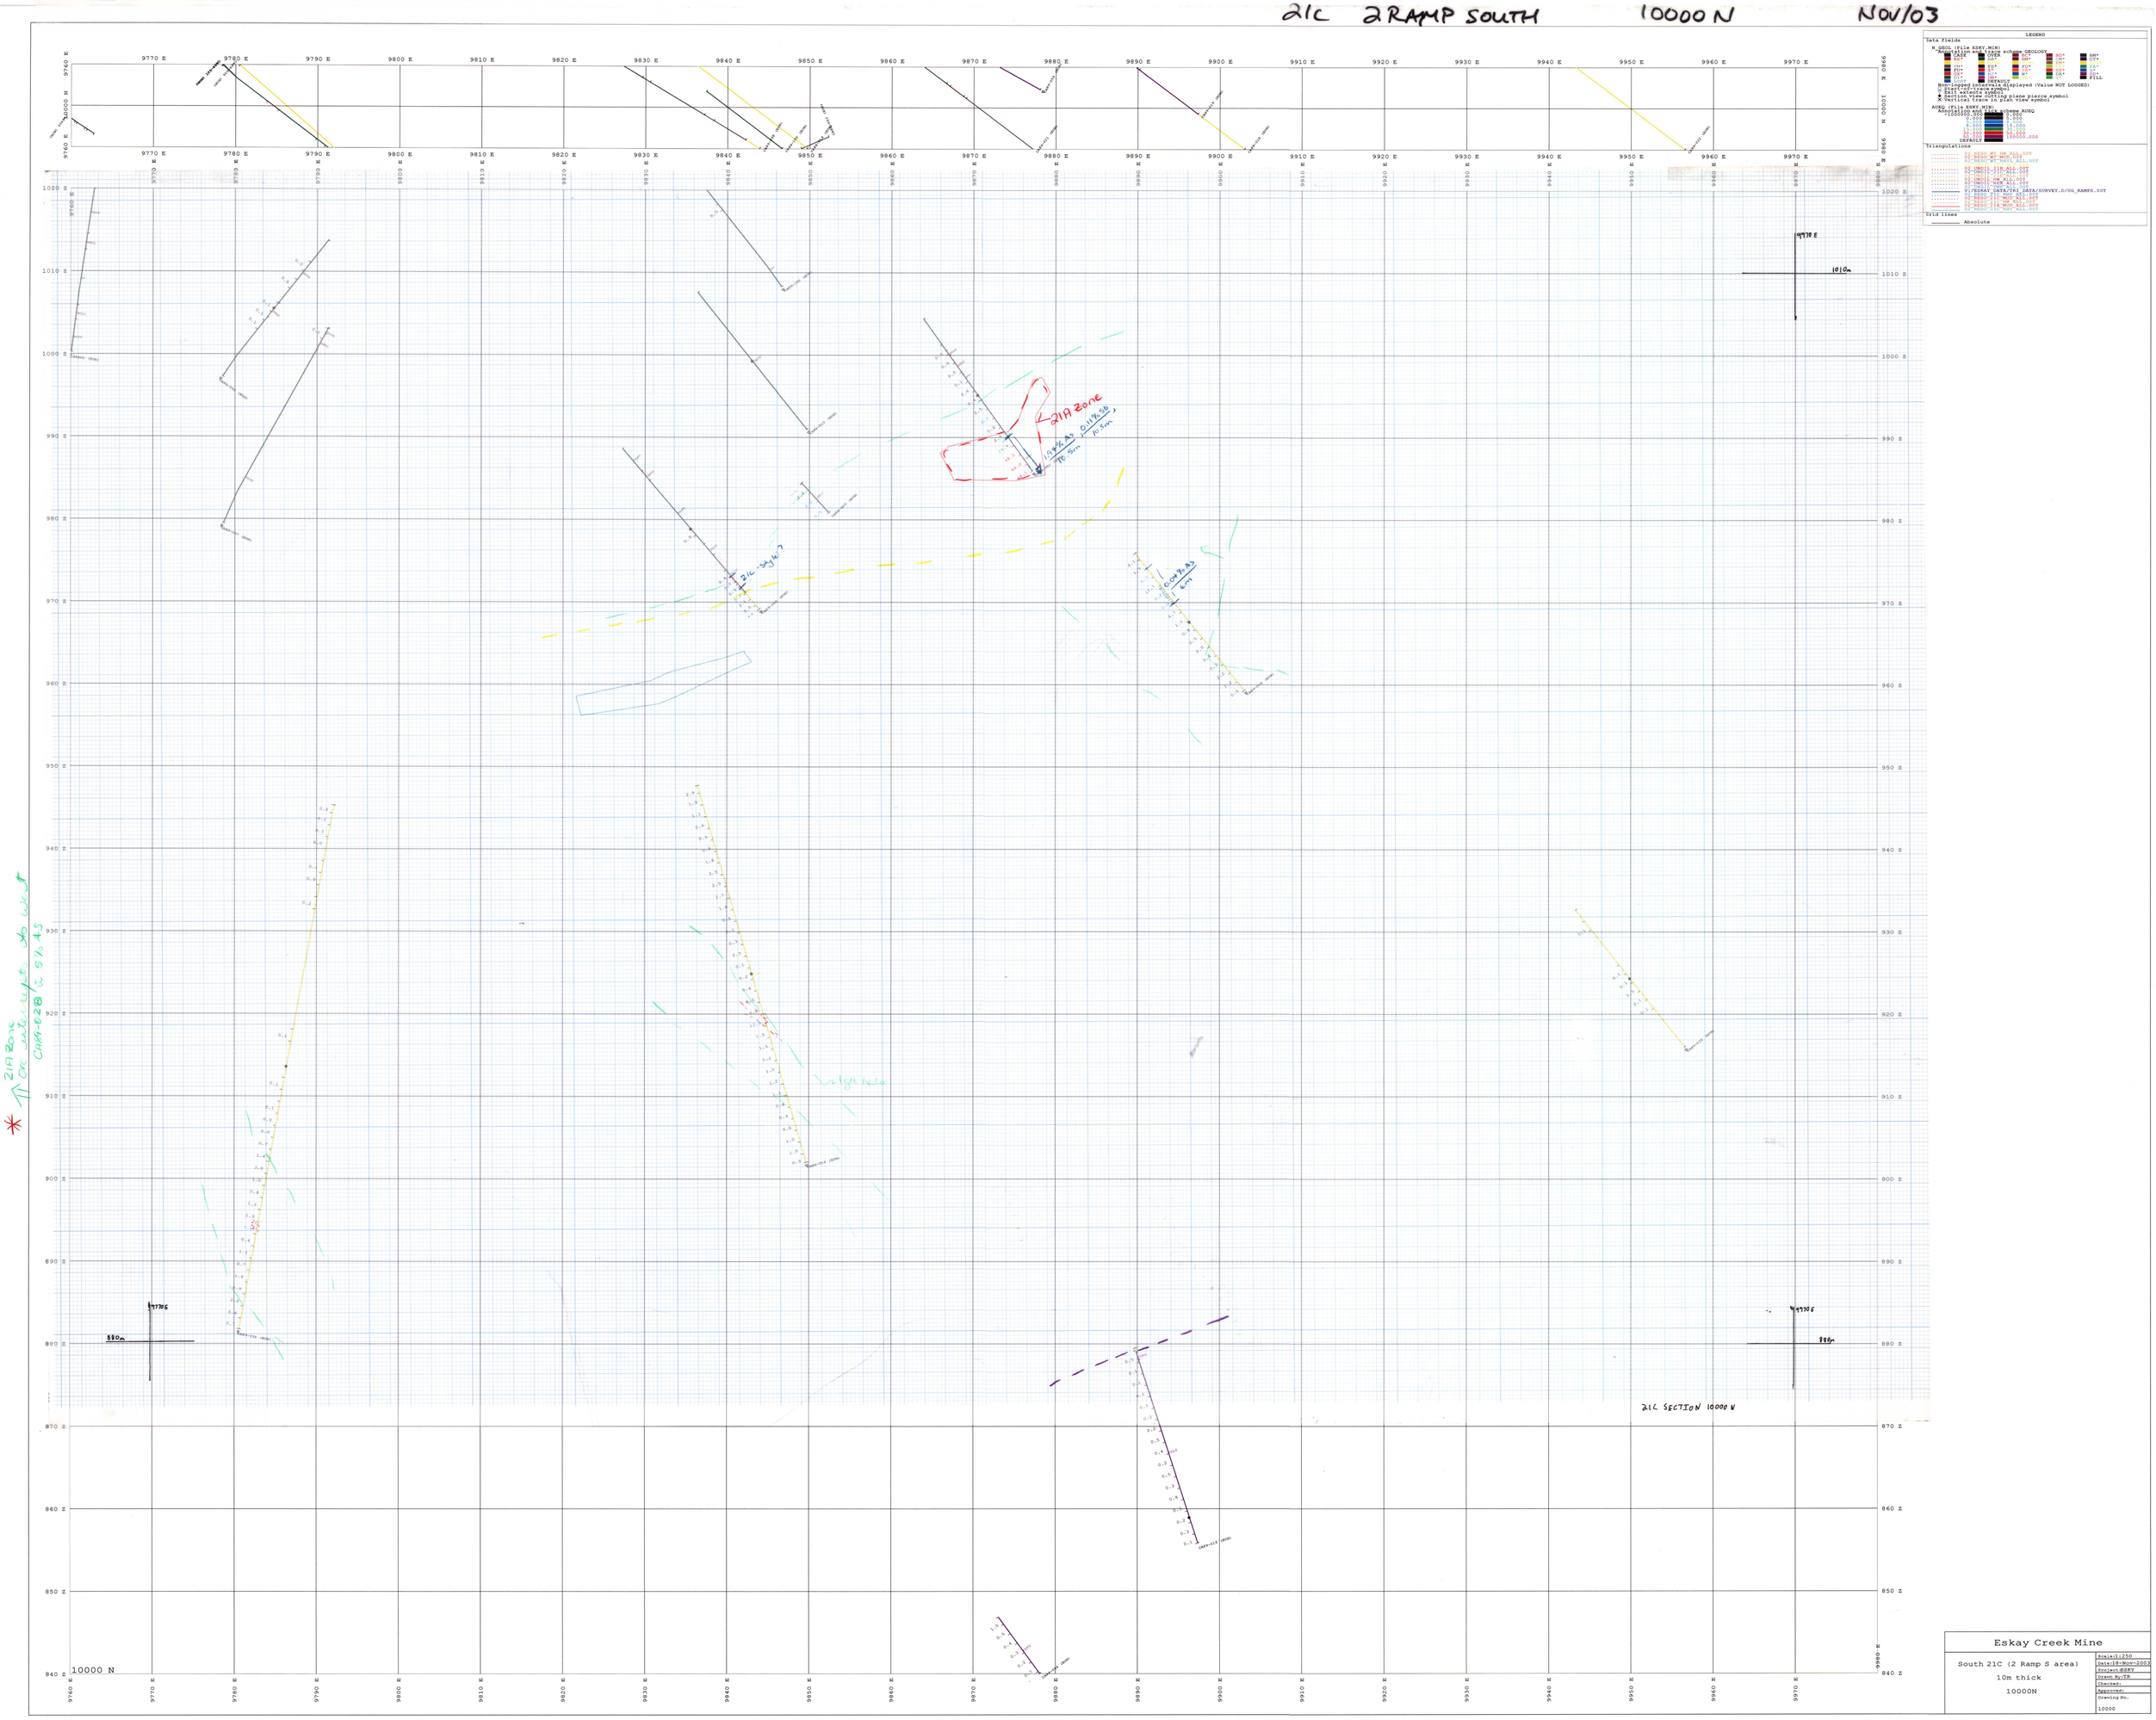

Eskay Creek Mine

South 21C (2 Ramp S area)
10m thick
10000N

Scale:1:250
Date:18-Nov-2003
Project:ESKY
Drawn By:TR
Checked:
Approved:
Drawing No.
10000