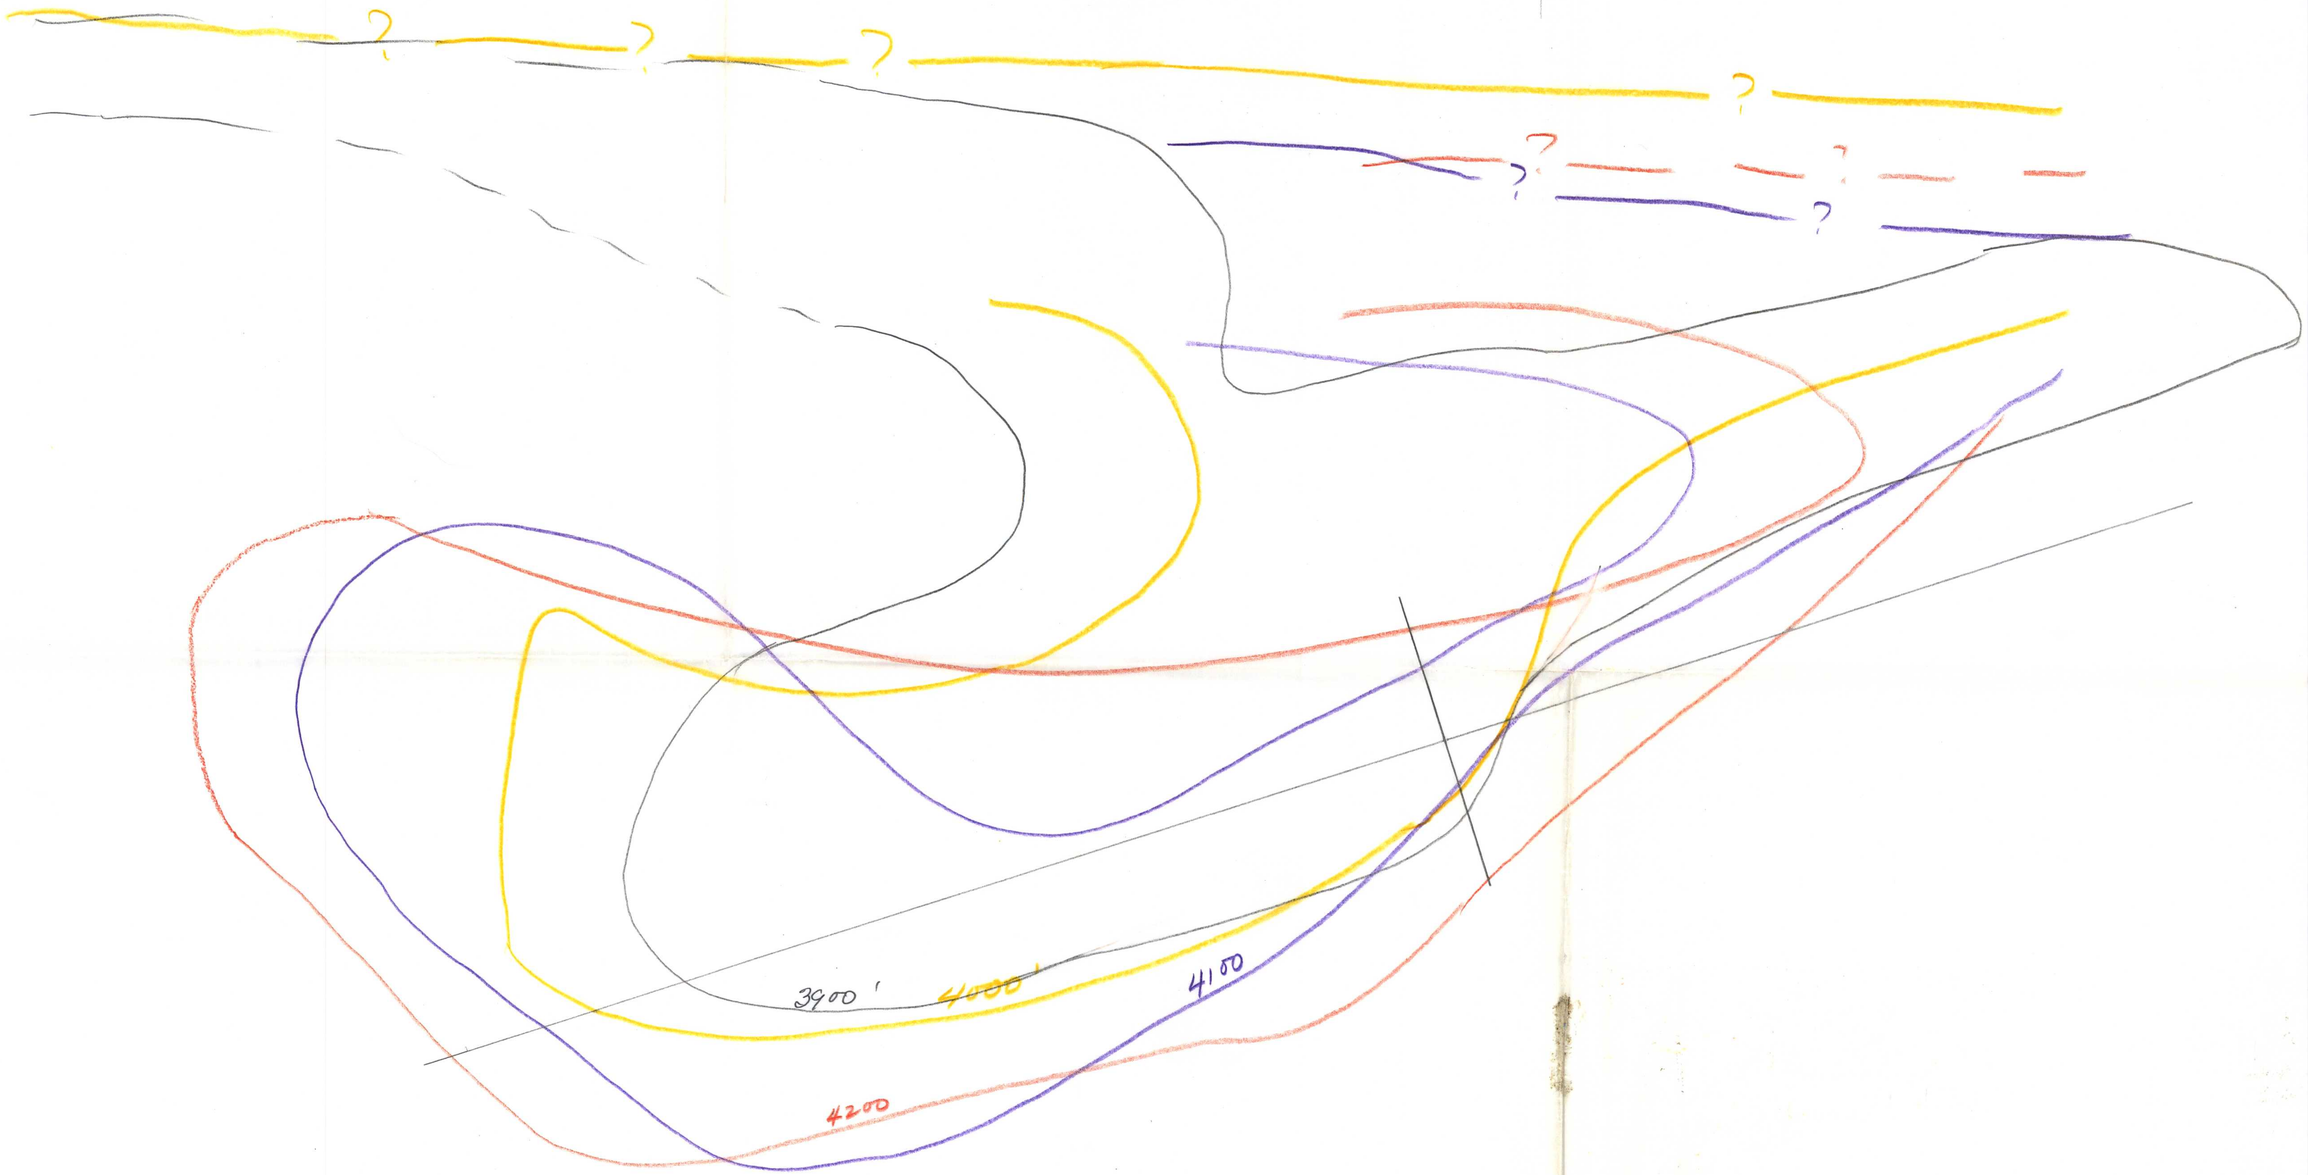

COMPOSITE PLAN

SOUTH ZONE

1" = 100'

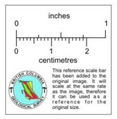

Adonis
800402