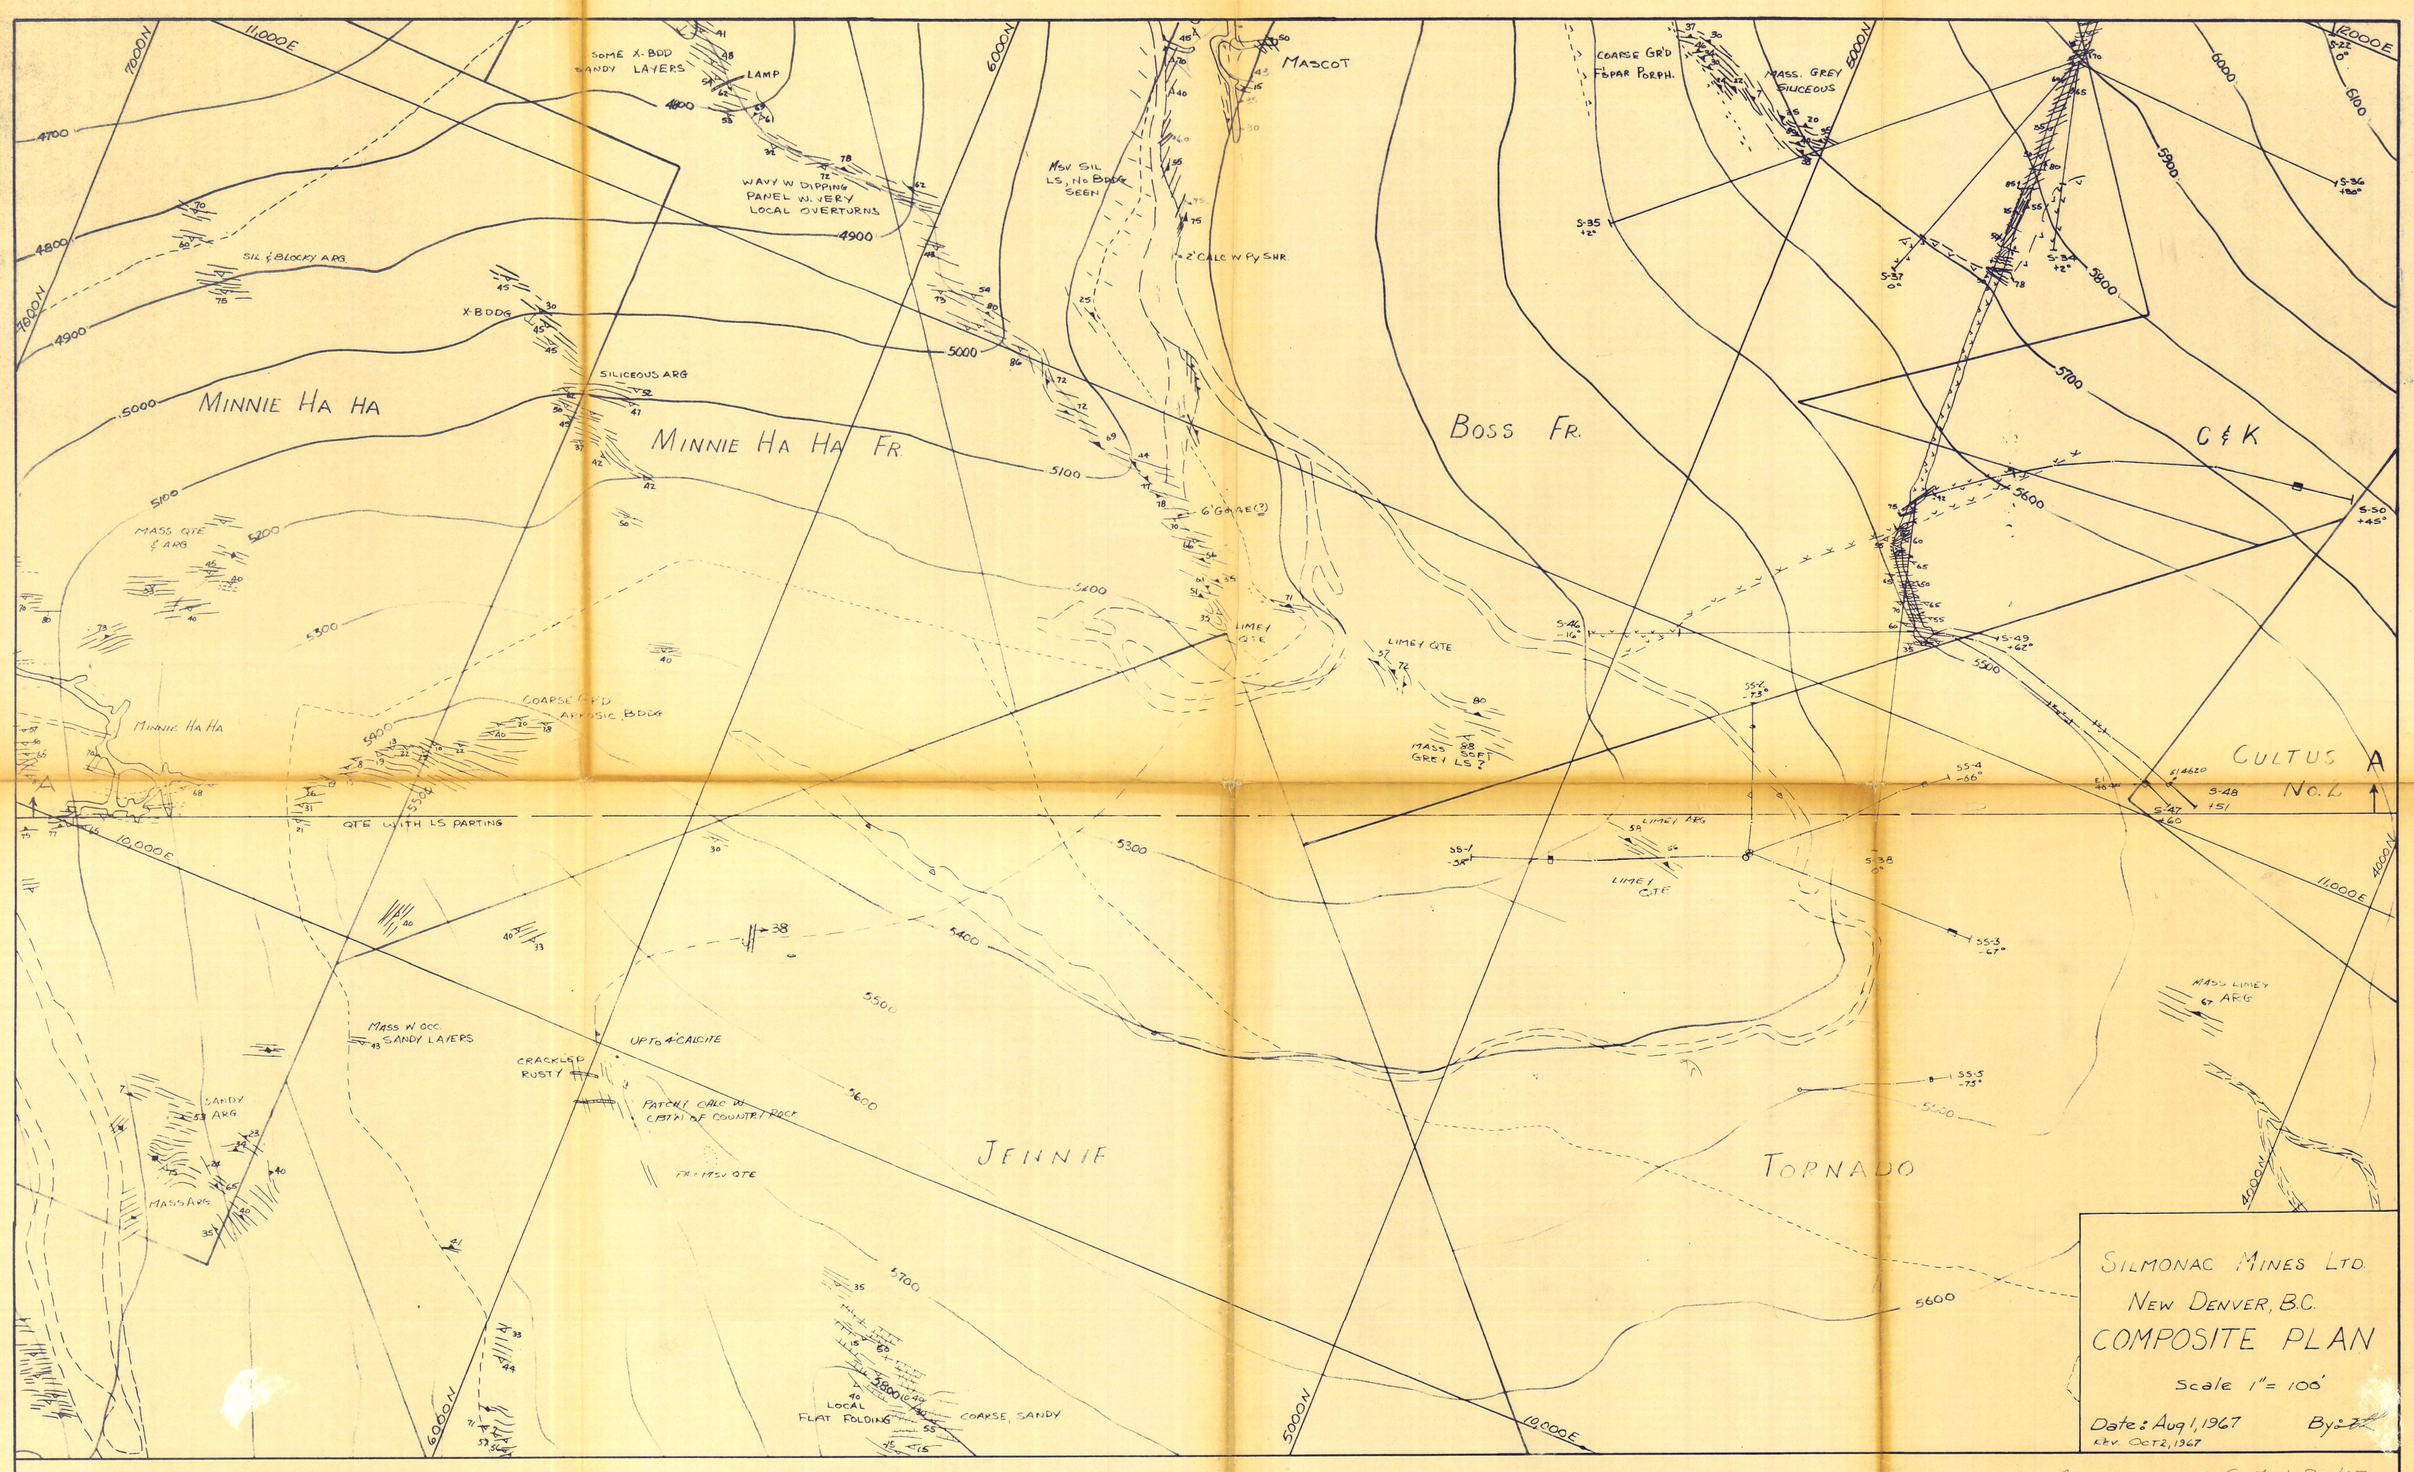
MINNIE HA HA
MINNIE HA HA FR
BOSS FR.
C & K
CULTUS NO. 6
JENNIE
TORNADO
MASCOT
SILMONAC MINES LTD.
NEW DENVER, B.C.
COMPOSITE PLAN
Scale 1" = 100'
Date: Aug 1, 1967
Rev. Oct 2, 1967
By:

5600 EL.
5400
5200
5000
4800
4600
4400
4200
4000
3800
3600
Approx Position Of Lode At Surface
LODE
MINNIE HA HA
SILMONAC MINES LTD.
NEW DENVER, B.C.
SECTION A-A
Scale 1" = 100'
Date: Aug 1, 1967
Rev. Oct 2, 1967
By:

801168