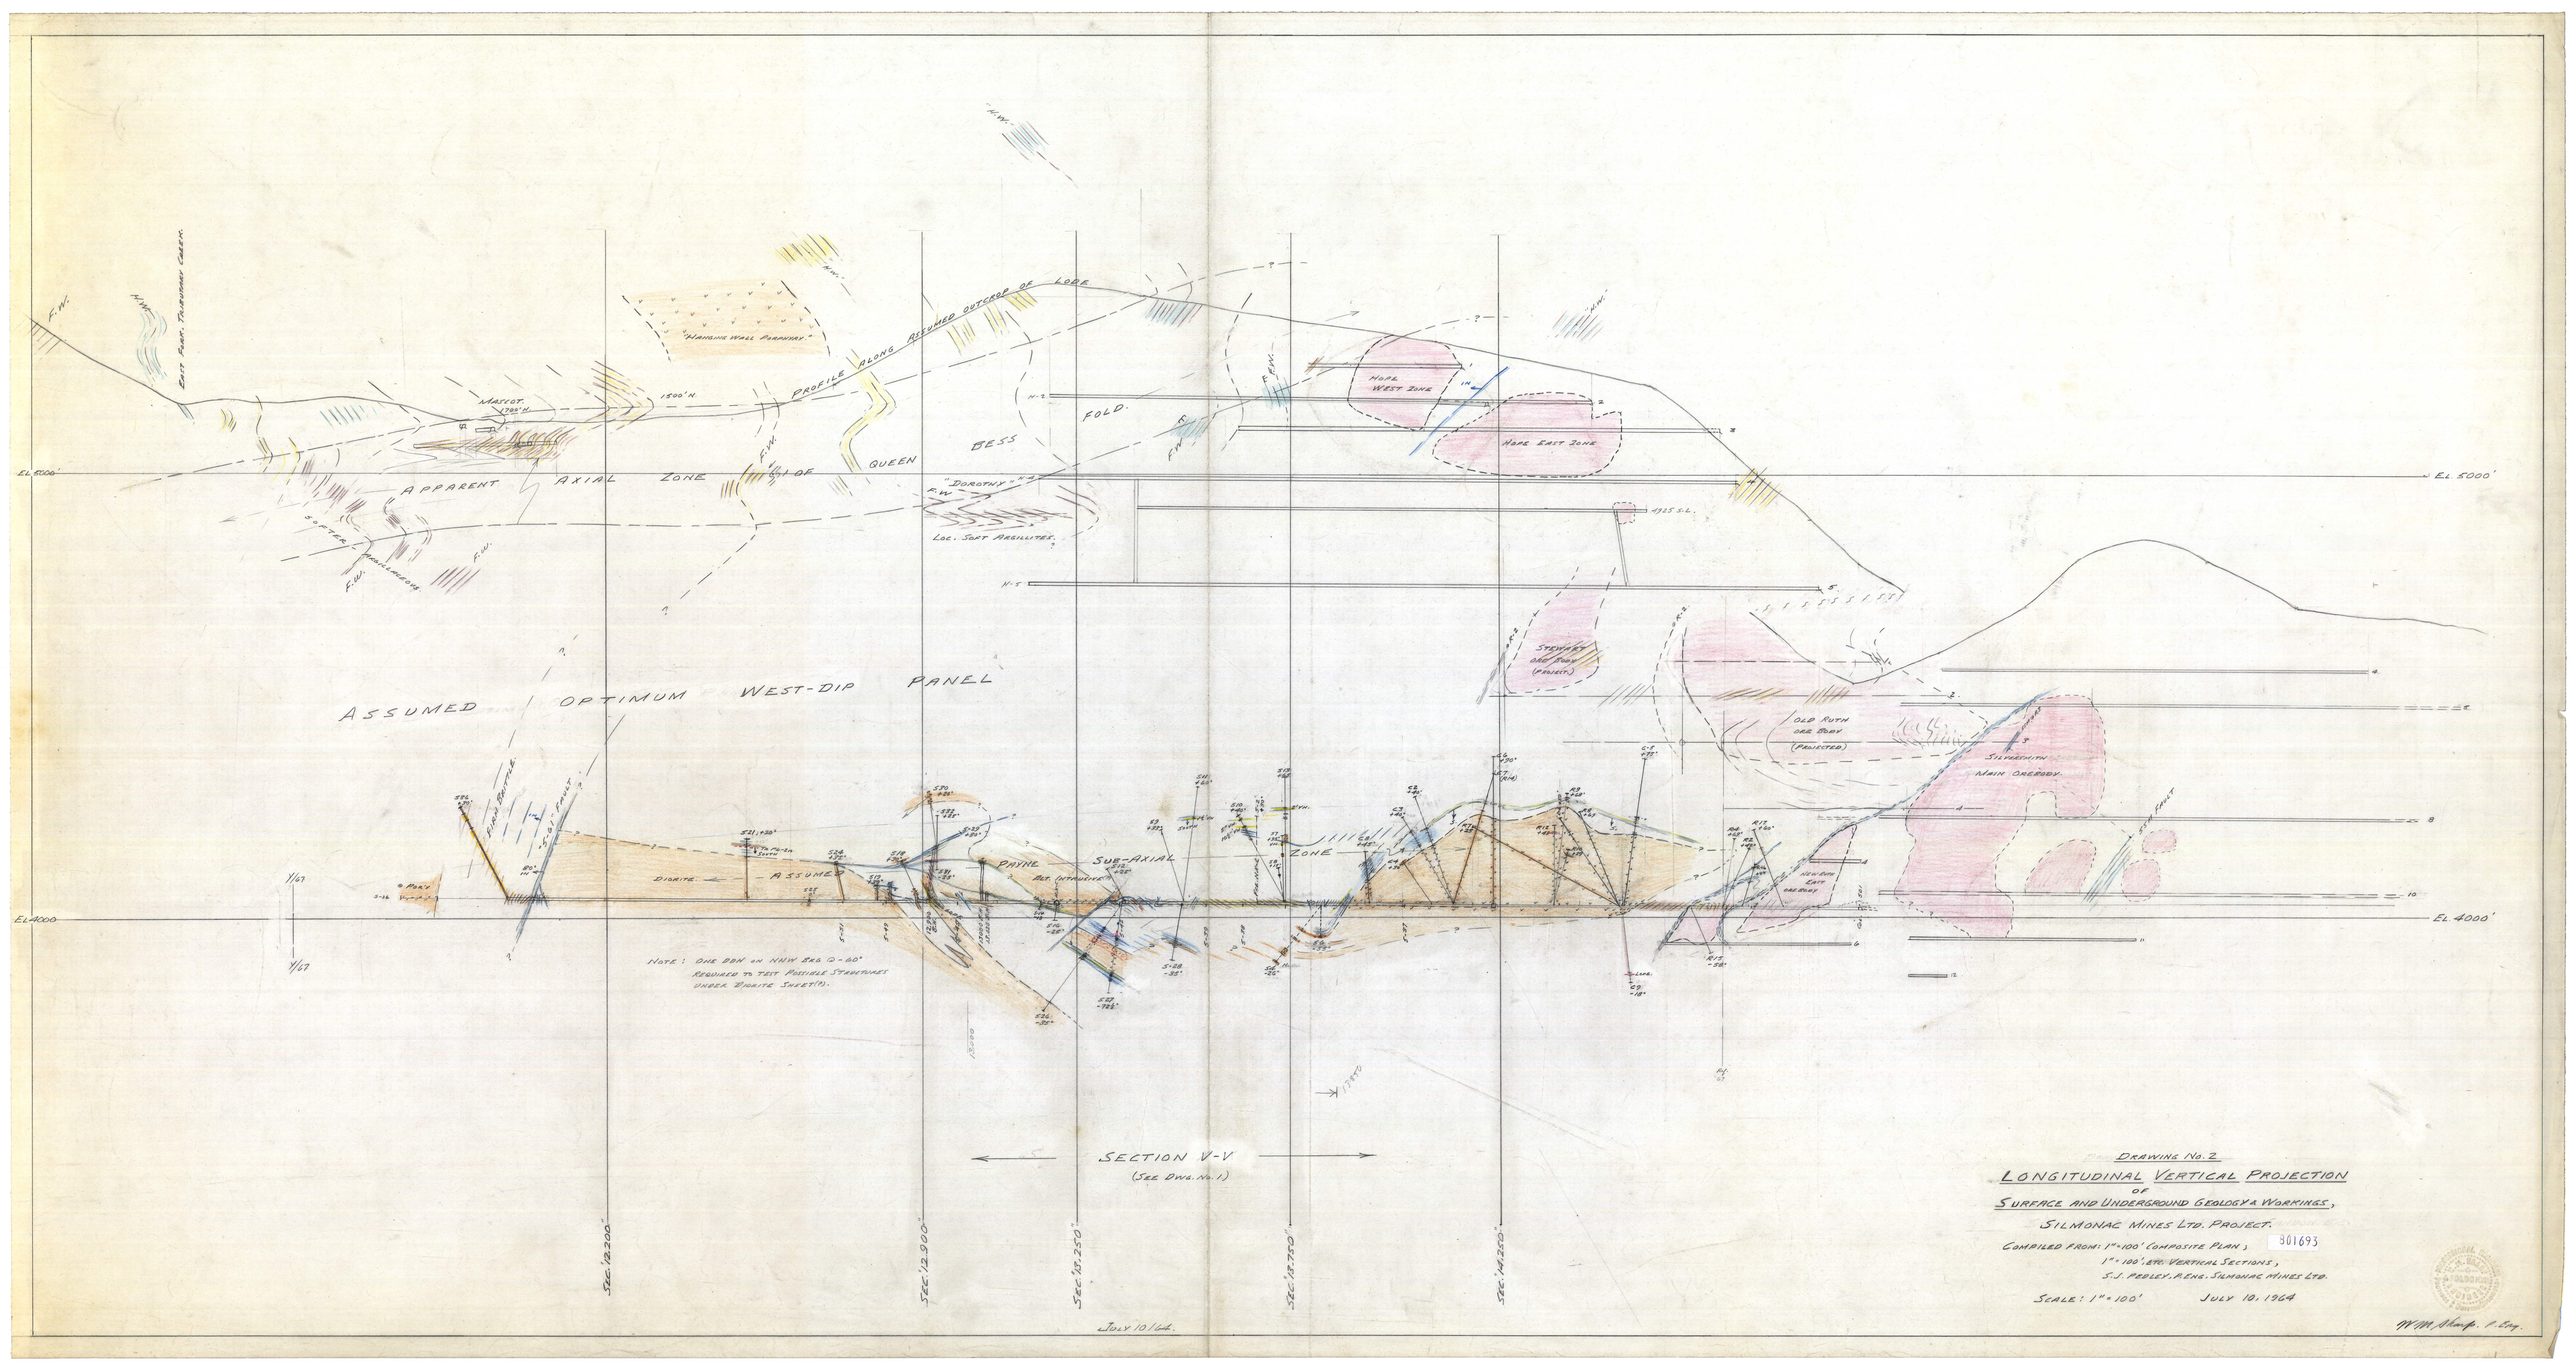
EL 5000'
EL 4000'
EAST FORK, THOMPSON CREEK
"HANGING WALL PORPHYRY"
MASCOT
1500' N.
PROFILE ALONG ASSUMED OUTCROP OF LODE
APPARENT AXIAL ZONE OF QUEEN BESS FOLD.
"DOROTHY"
LOC. SOFT ARGILLITES.
SOFTER MEASURES
HOPE WEST ZONE
HOPE EAST ZONE
1925 S.L.
ASSUMED OPTIMUM WEST-DIP PANEL
STEWART ORE BODY (PROJECT)
OLD RUTH ORE BODY (PROJECTED)
SILVERTIP MAIN OREBODY
NEW RUTH EAST ORE BODY
FAULT
DIORITE
ASSUMED
PAYNE
SUB-AXIAL ZONE
NOTE: ONE DDH ON NNW BRG. @ -60° REQUIRED TO TEST POSSIBLE STRUCTURES UNDER DIORITE SHEET(?).
SEC. 12,200'
SEC. 12,900'
SEC. 13,250'
SEC. 13,750'
SEC. 14,250'
SECTION V-V
(SEE DWG. No. 1)
JULY 10/64.
DRAWING No. 2
LONGITUDINAL VERTICAL PROJECTION
OF
SURFACE AND UNDERGROUND GEOLOGY & WORKINGS,
SILMONAC MINES LTD. PROJECT.
COMPILED FROM: 1" = 100' COMPOSITE PLAN,
1" = 100' APP. VERTICAL SECTIONS,
S.J. PEDLEY, P.ENG. SILMONAC MINES LTD.
SCALE: 1" = 100'
JULY 10, 1964
301693
W.M. Alsop P. Eng.