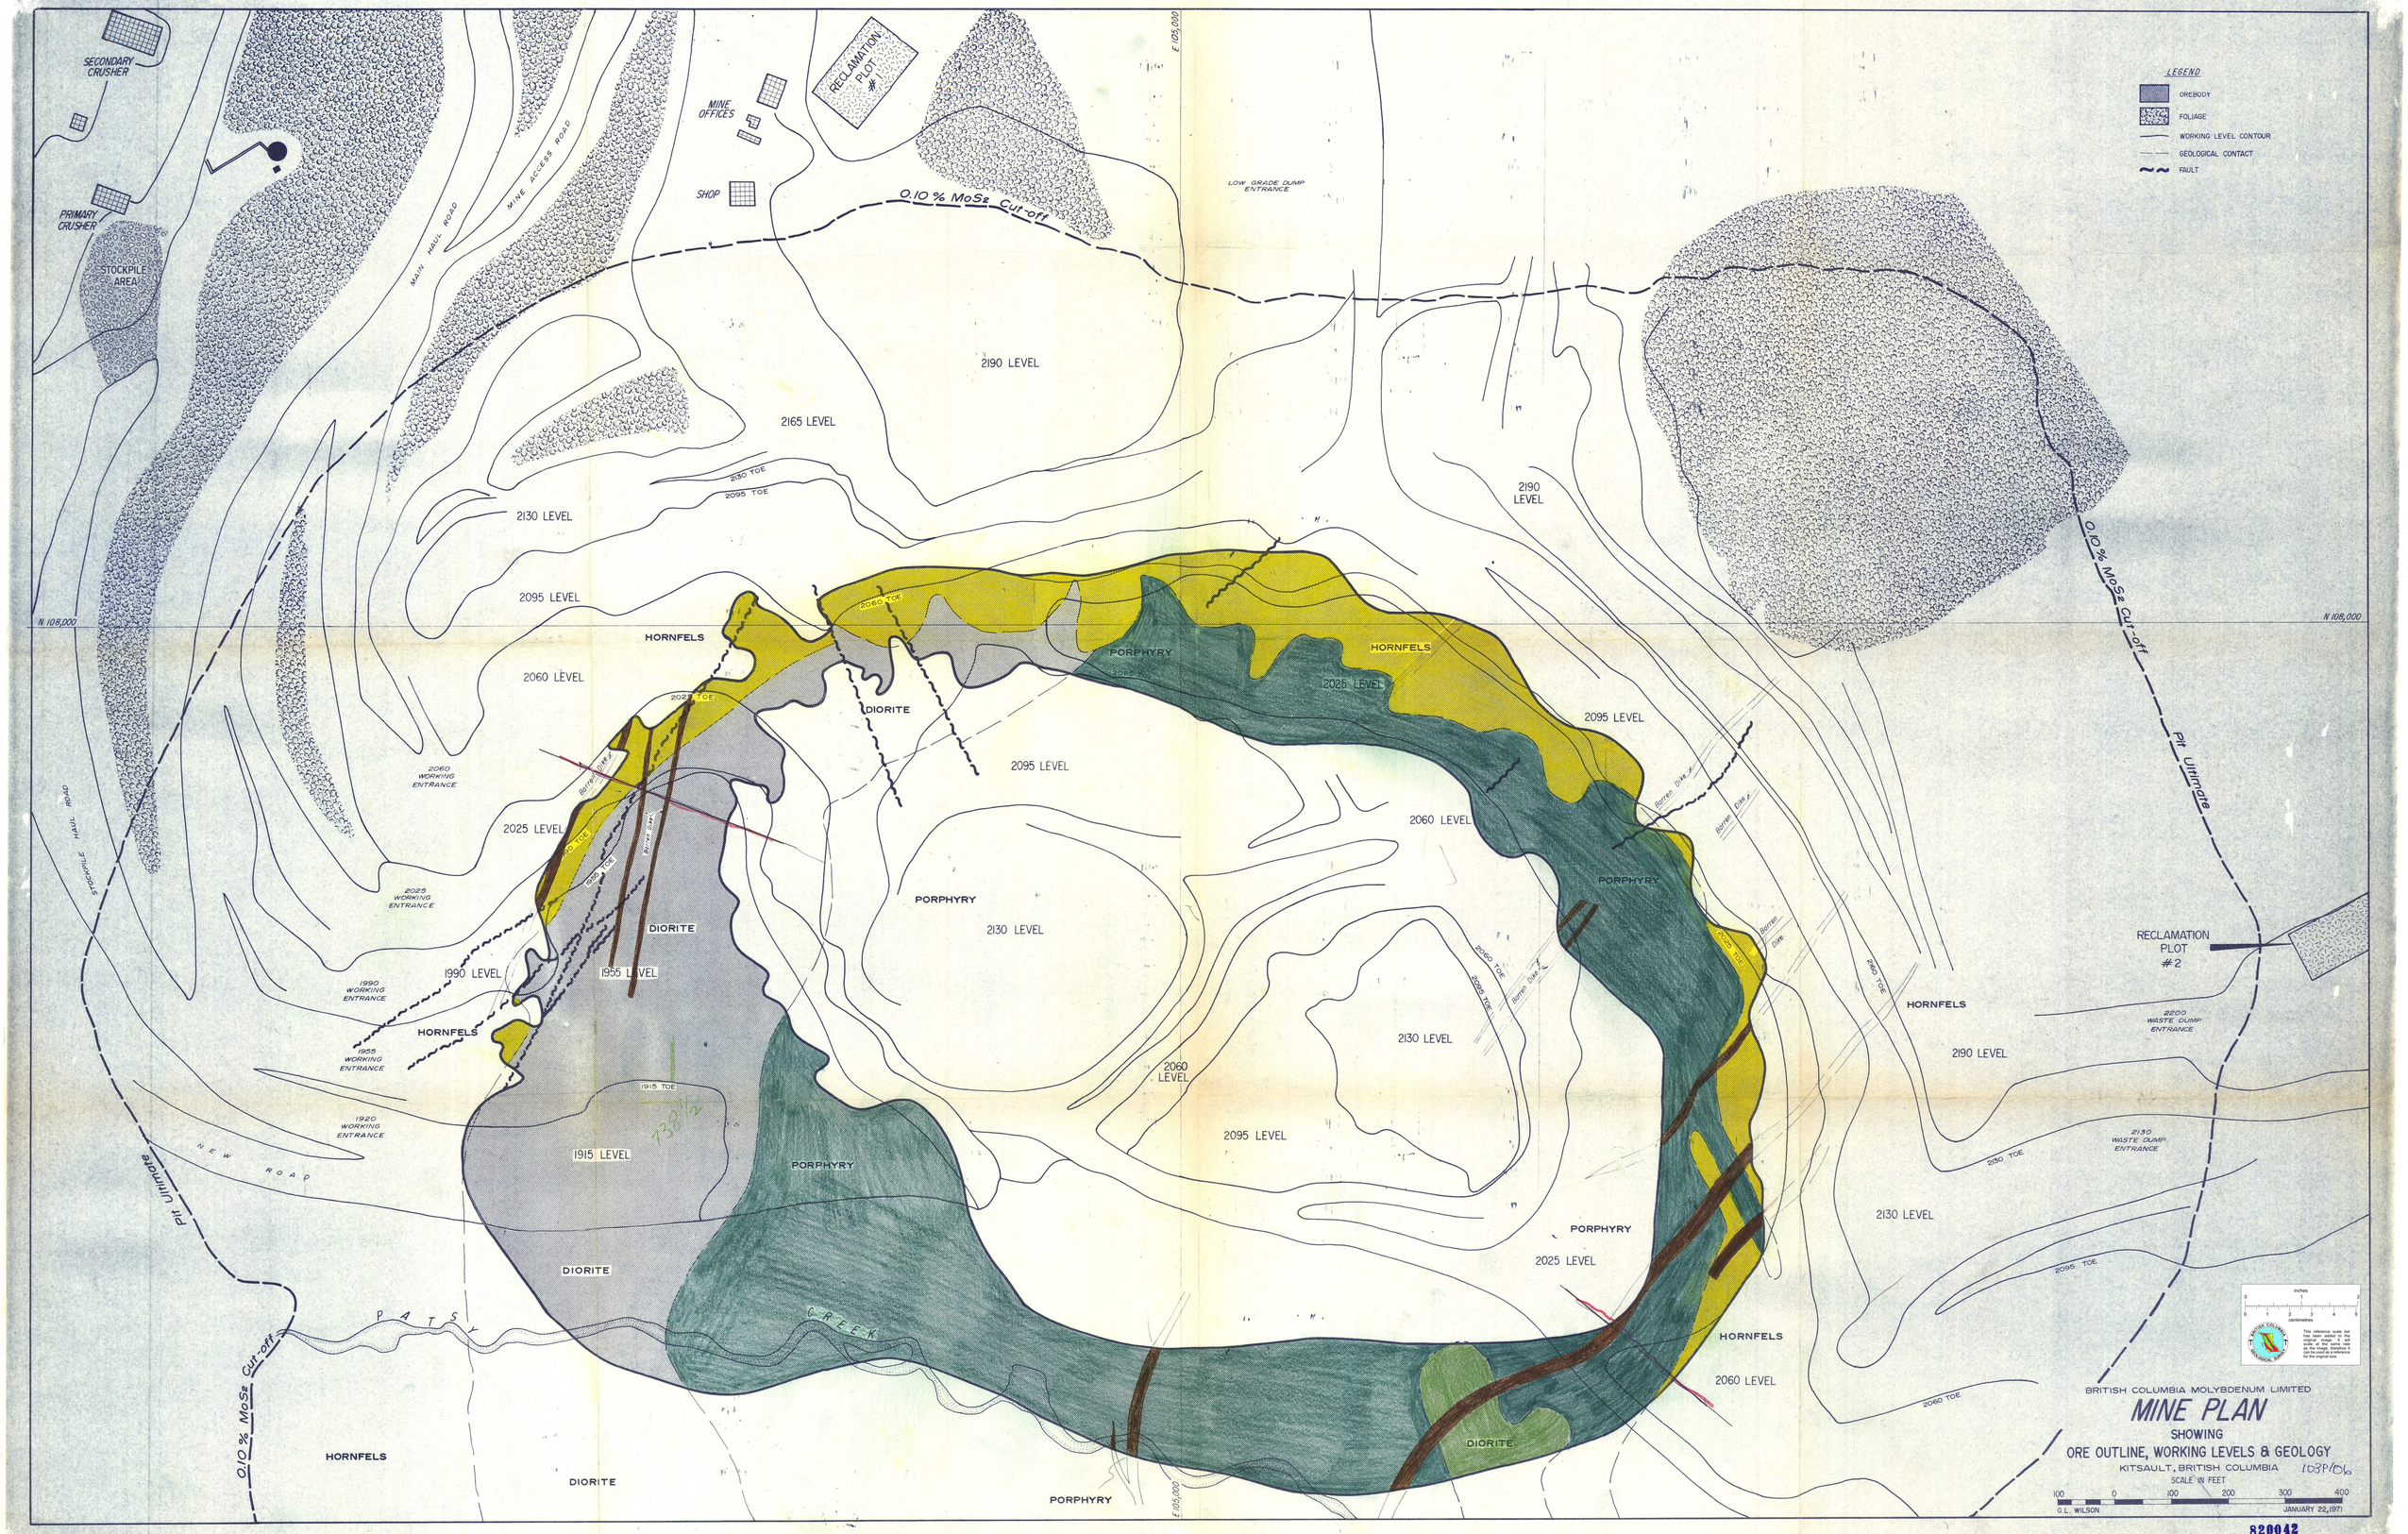
LEGEND
OREBODY
FOLIAGE
WORKING LEVEL CONTOUR
GEOLOGICAL CONTACT
FAULT
SECONDARY CRUSHER
PRIMARY CRUSHER
STOCKPILE AREA
MAIN HAUL ROAD
MINE ACCESS ROAD
MINE OFFICES
SHOP
RECLAMATION PLOT #1
0.10 % MoS2 Cut-off
LOW GRADE DUMP ENTRANCE
E 105,000
N 108,000
2190 LEVEL
2165 LEVEL
2130 LEVEL
2095 LEVEL
2060 LEVEL
2025 LEVEL
1990 LEVEL
1955 LEVEL
1915 LEVEL
2130 TOE
2095 TOE
2060 TOE
2025 TOE
1915 TOE
HORNFELS
PORPHYRY
DIORITE
Barren Dike
2060 WORKING ENTRANCE
2025 WORKING ENTRANCE
1990 WORKING ENTRANCE
1955 WORKING ENTRANCE
1920 WORKING ENTRANCE
STOCKPILE HAUL ROAD
NEW ROAD
Pit Ultimate
PATSY CREEK
2200 WASTE DUMP ENTRANCE
2130 WASTE DUMP ENTRANCE
RECLAMATION PLOT #2
BRITISH COLUMBIA MOLYBDENUM LIMITED
MINE PLAN
SHOWING
ORE OUTLINE, WORKING LEVELS & GEOLOGY
KITSAULT, BRITISH COLUMBIA
103P/06
SCALE IN FEET
100 0 100 200 300 400
G.L. WILSON
JANUARY 22, 1971
820042